

KIM SEXTON DESIGN
CLIFTON HOUSE
MAYFIELD
DASHBOURNE
DERBYSHIRE

DE6 2HN
07793 543120

SITE :- 117 ULTOXETER
ROAD

TRAYCOTT
ST11 9NB


SCALE :- 1:100
DETAILS :- PROPOSED
PLANS

REVIEWED

18.11.22

MEASUREMENTS
TO BE CHECKED
ON SITE
DRAWINGS FOR
PLANNING ONLY

URDR 04.22.002

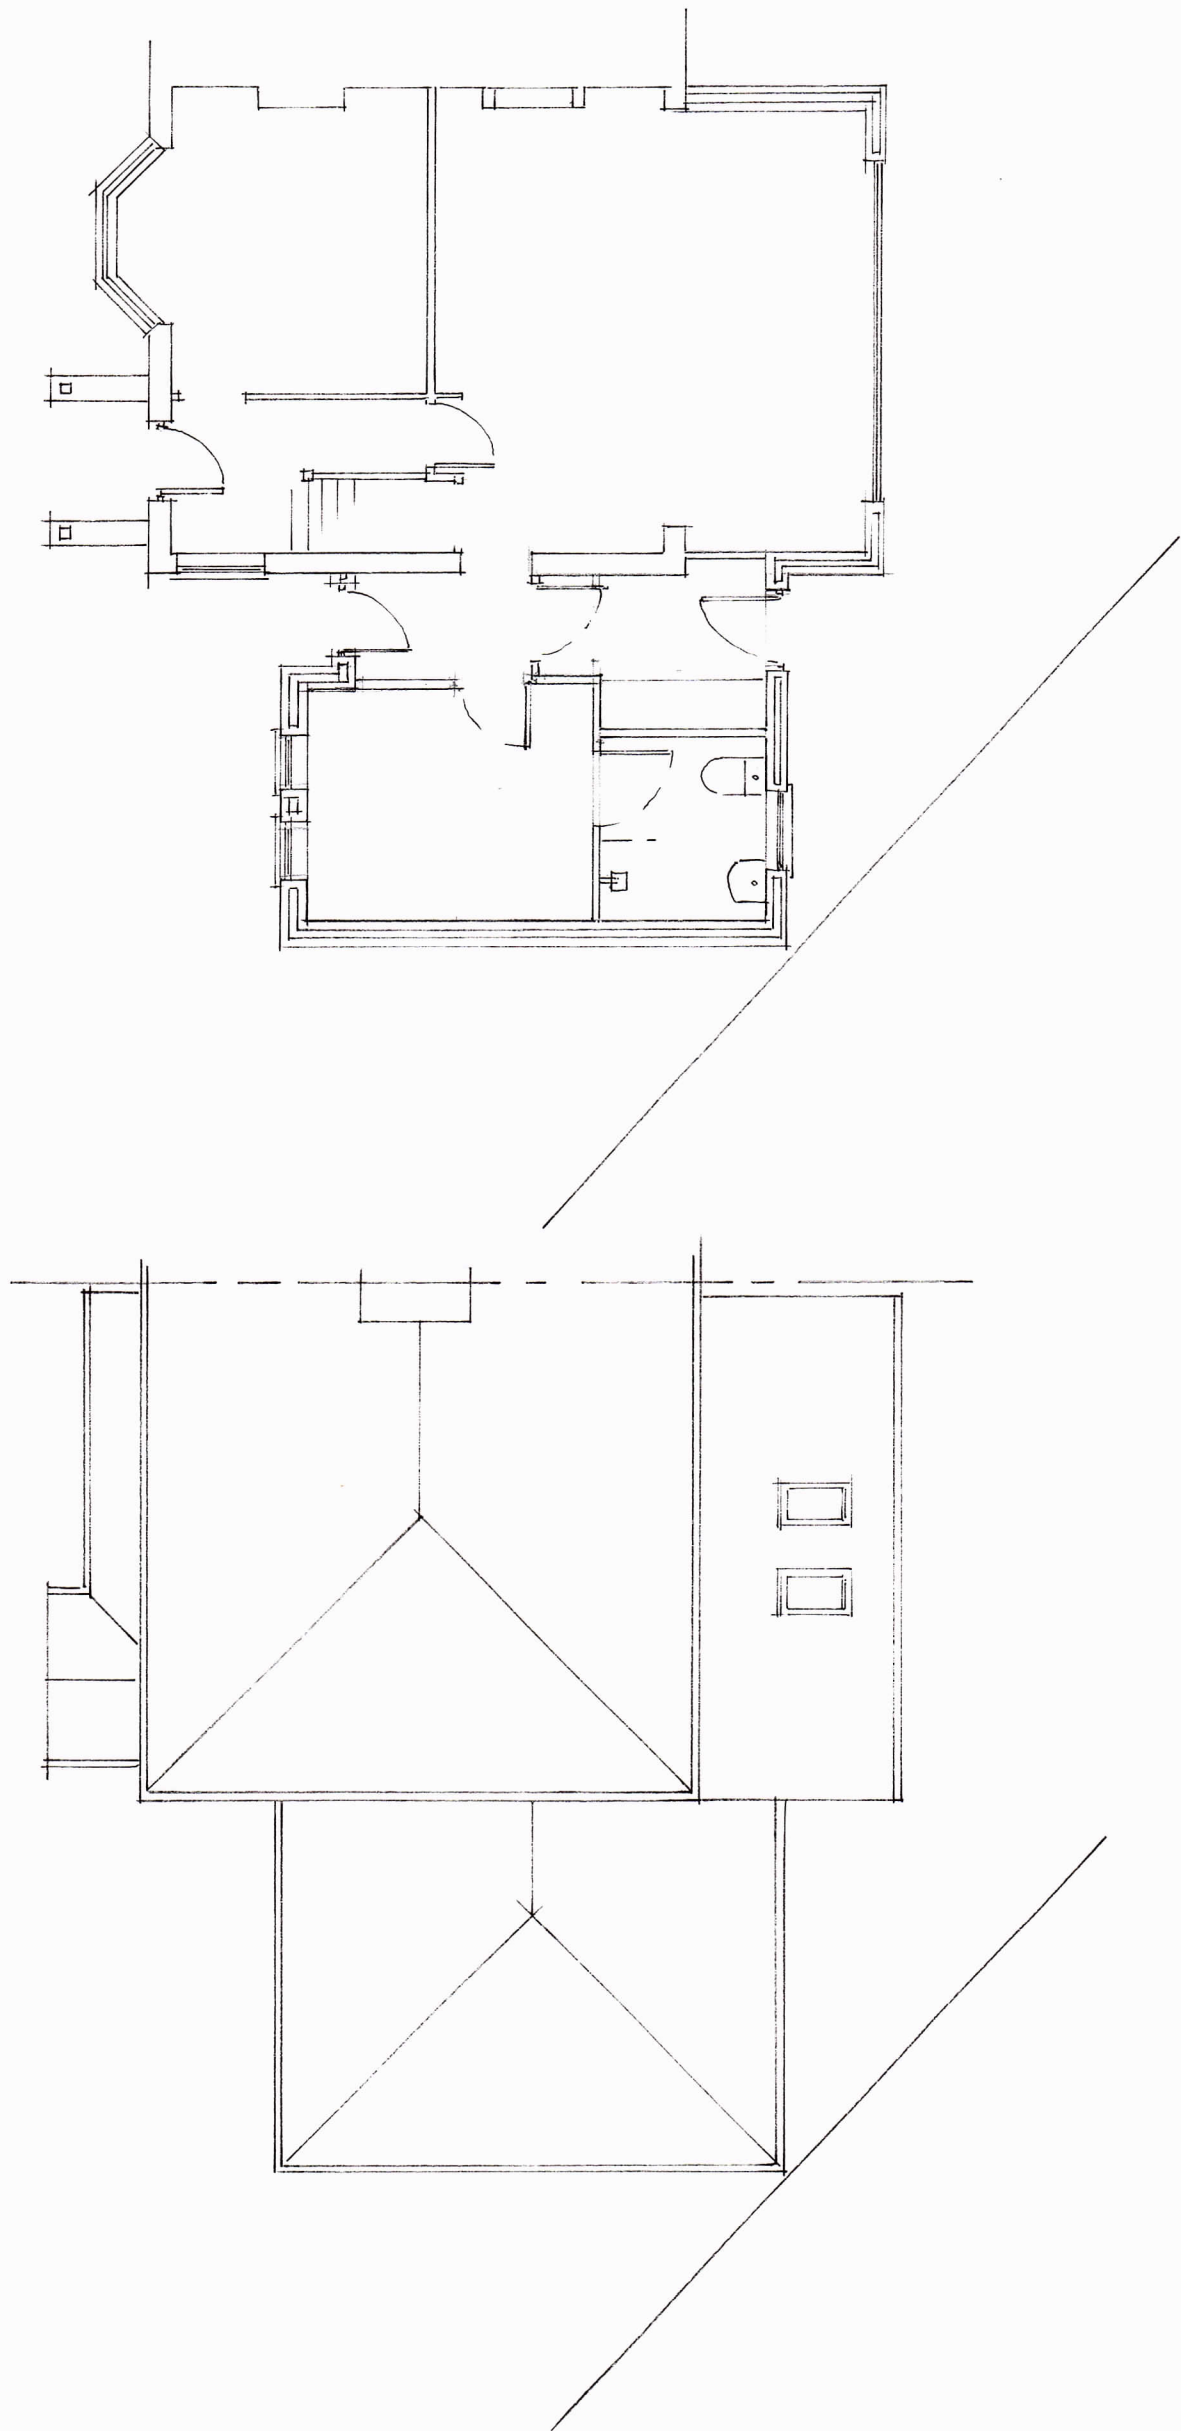

0 5000 10000