



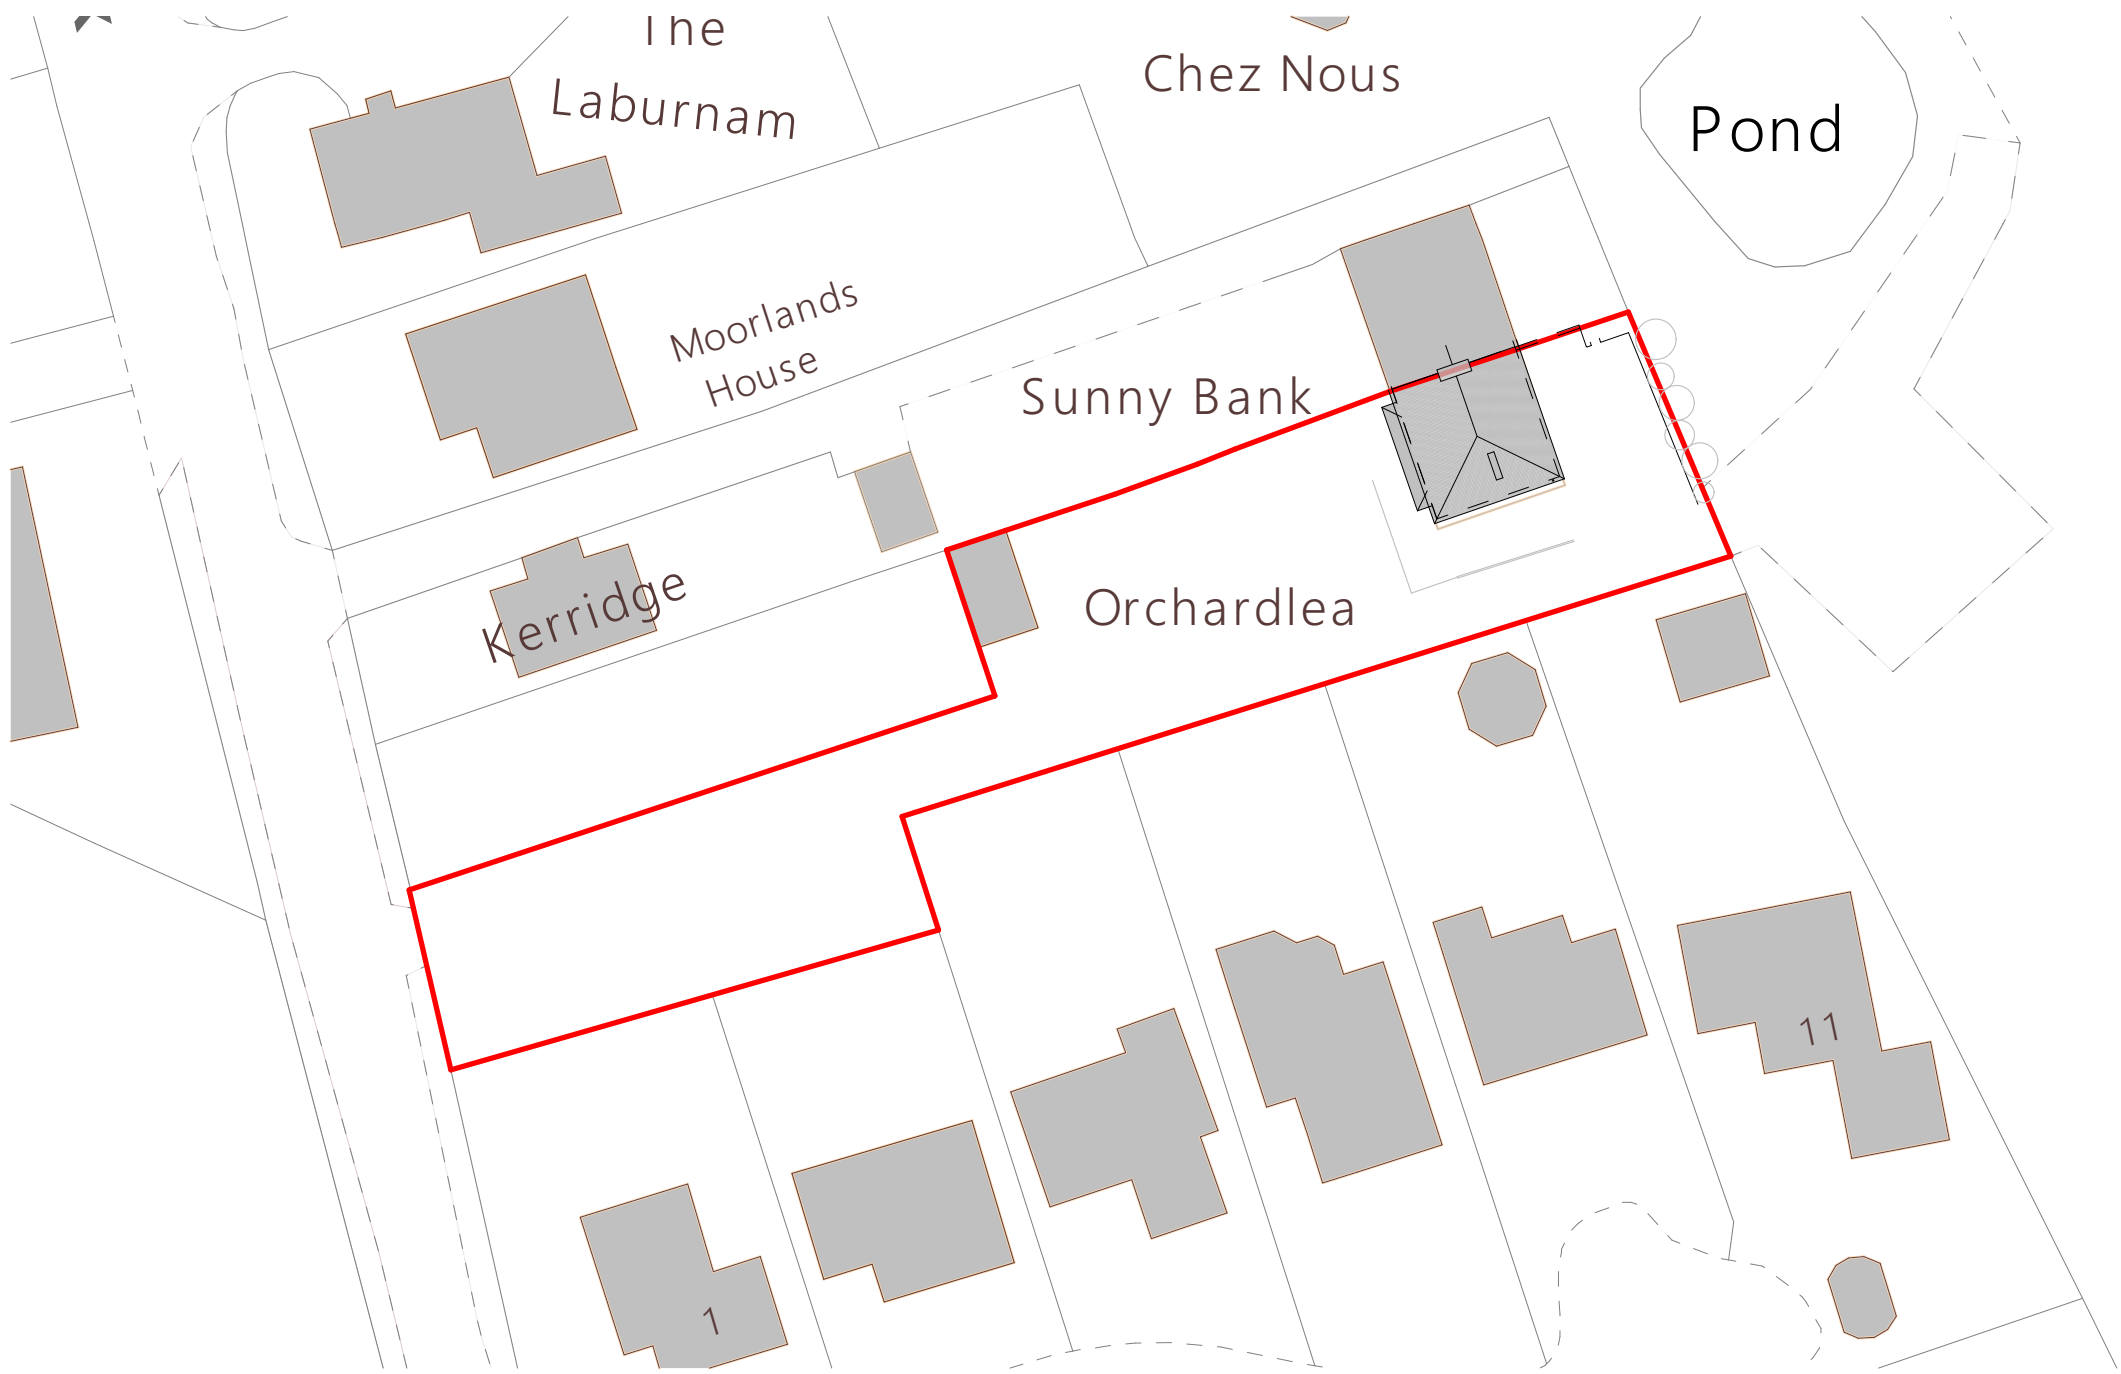


As Existing Site Block Plan

1:500

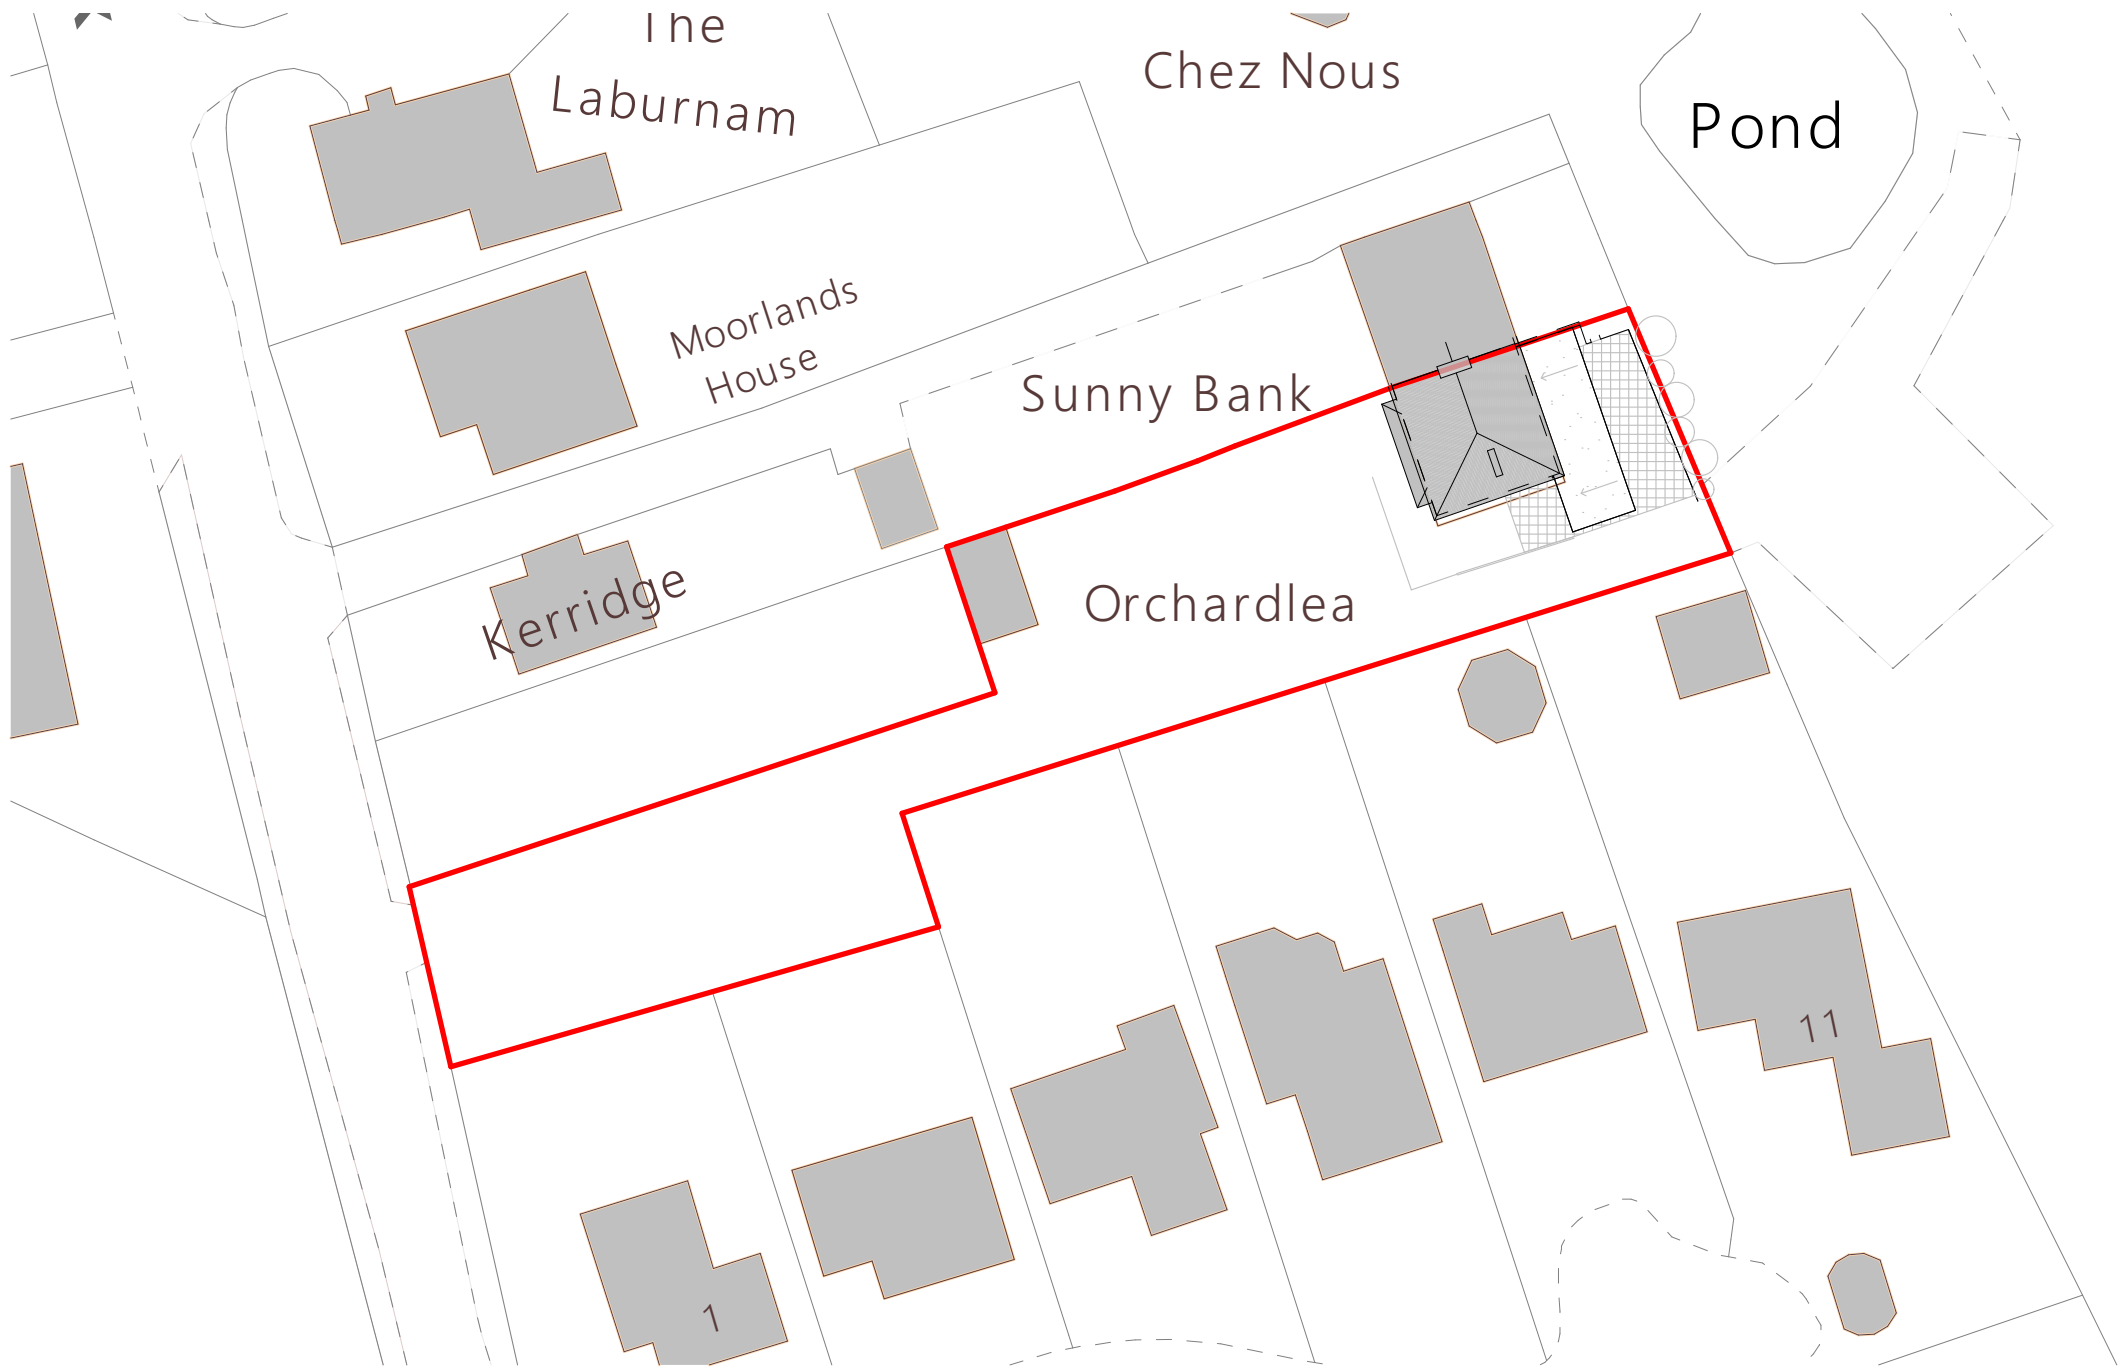

As Proposed Block Plan

1:500

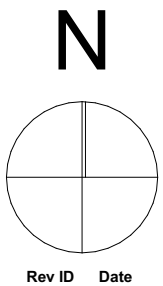

Rev ID Date Comment

**wood | goldstraw | yorath**  
ARCHITECTS QUANTITY SURVEYORS CDM CO-ORDINATORS  
Churchill House, Regent Road, Stoke on Trent, ST1 3RH.  
Tel: 01782 208000 Fax: 01782 208712 E-mail: info@woodgoldstraw.co.uk  
www.woodgoldstraw.co.uk

Client.  
**Mrs J A-Jordan**

Project.  
**Proposed Rear Extension to form  
Bedroom and Kitchen-Dining-  
Living.**

|                  |             |                          |
|------------------|-------------|--------------------------|
| Scale<br>1:500   |             | Issue Date<br>15/11/2022 |
| Sheet Size<br>A2 | Drawn<br>AZ |                          |

Title.  
**As Existing As Proposed Site Block  
Plan**

|                                      |            |             |
|--------------------------------------|------------|-------------|
| Drawing Number<br><b>4783 02 -01</b> | (Revision) | Revision ID |
|--------------------------------------|------------|-------------|

CAD file path:  
X:\0 PROJECTS\4783 Adams, Mr A\4783-02 Rear extension to Orchard Lea, Clewflows Bank, Bagnall  
1\Design\Arch\CAD\4783-02-02- Master.pln  
Copyright. Wood Goldstraw Yorath LLP.  
Contractors are to check all dimensions on site and refer any discrepancies to the Architects immediately.