A4

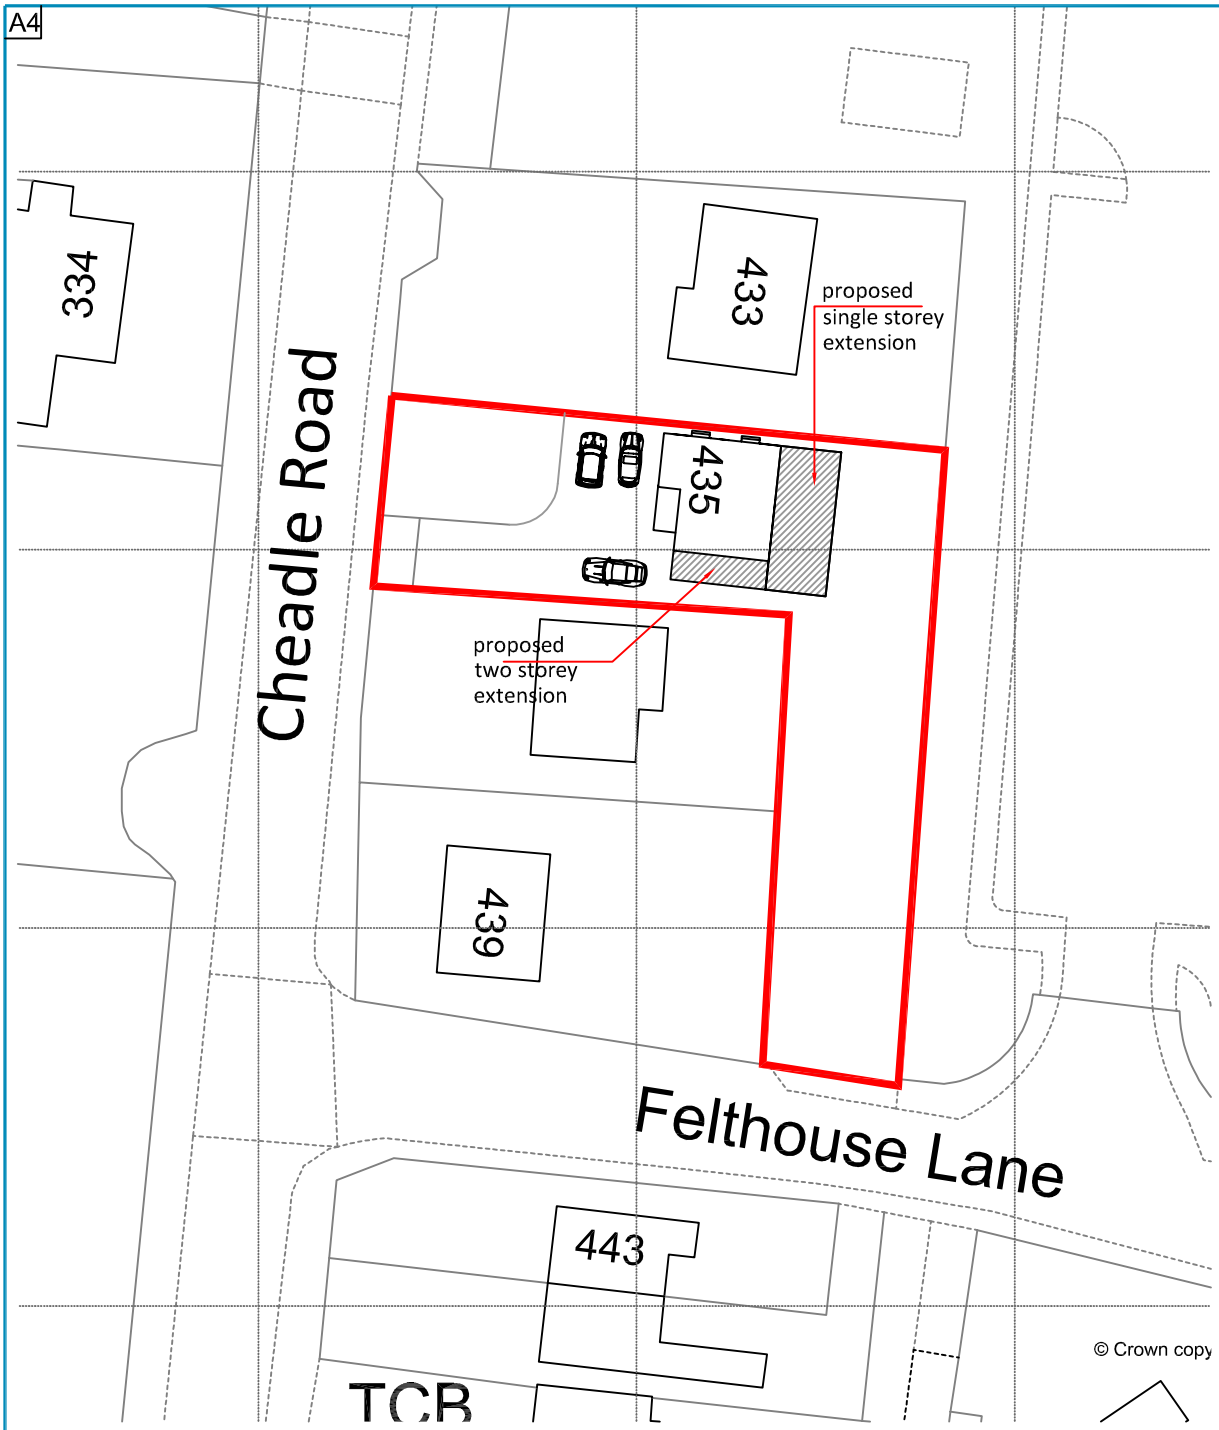

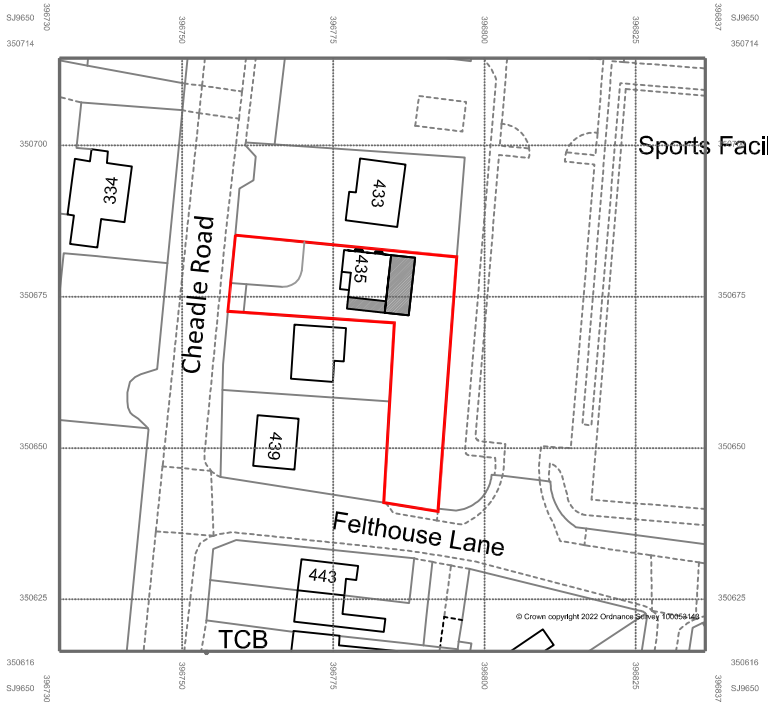

KAD
ARCHITECTURAL DESIGN & SURVEYING SERVICES

52 Parkway
Trentham
Stoke-On-Trent
Staffordshire
ST4 8AG

tel: 07974 243439

www.kadarchitectural.co.uk
jon@kadarchitectural.co.uk

Copyright

KAD Architectural Design & Surveying Services.

This drawing and the designs depicted may not be reproduced in whole or in part without the prior written permission of KAD Architectural Design & Surveying Services

NORTH

REVISIONS & PUBLICATION DATES

15 11 2022 - 'Approx' removed from 'north sign'

Planning & Building Regulation Purposes Only

PROJECT NUMBER / DRAWING NUMBER

2700/22/01A

CLIENT

Mr & Mrs J Daniels
435 Cheadle Road
Cheddleton
ST13 7BH

DRAWING TITLE

Block & Location Plan

FIRST PUBLICATION DATE
November 2022 — Jon Bennett

SCALE :-
1:500; 1:1250 — printed @ A4

PROJECT

Proposed Building Works at
435 Cheadle Road
Cheddleton
ST13 7BH