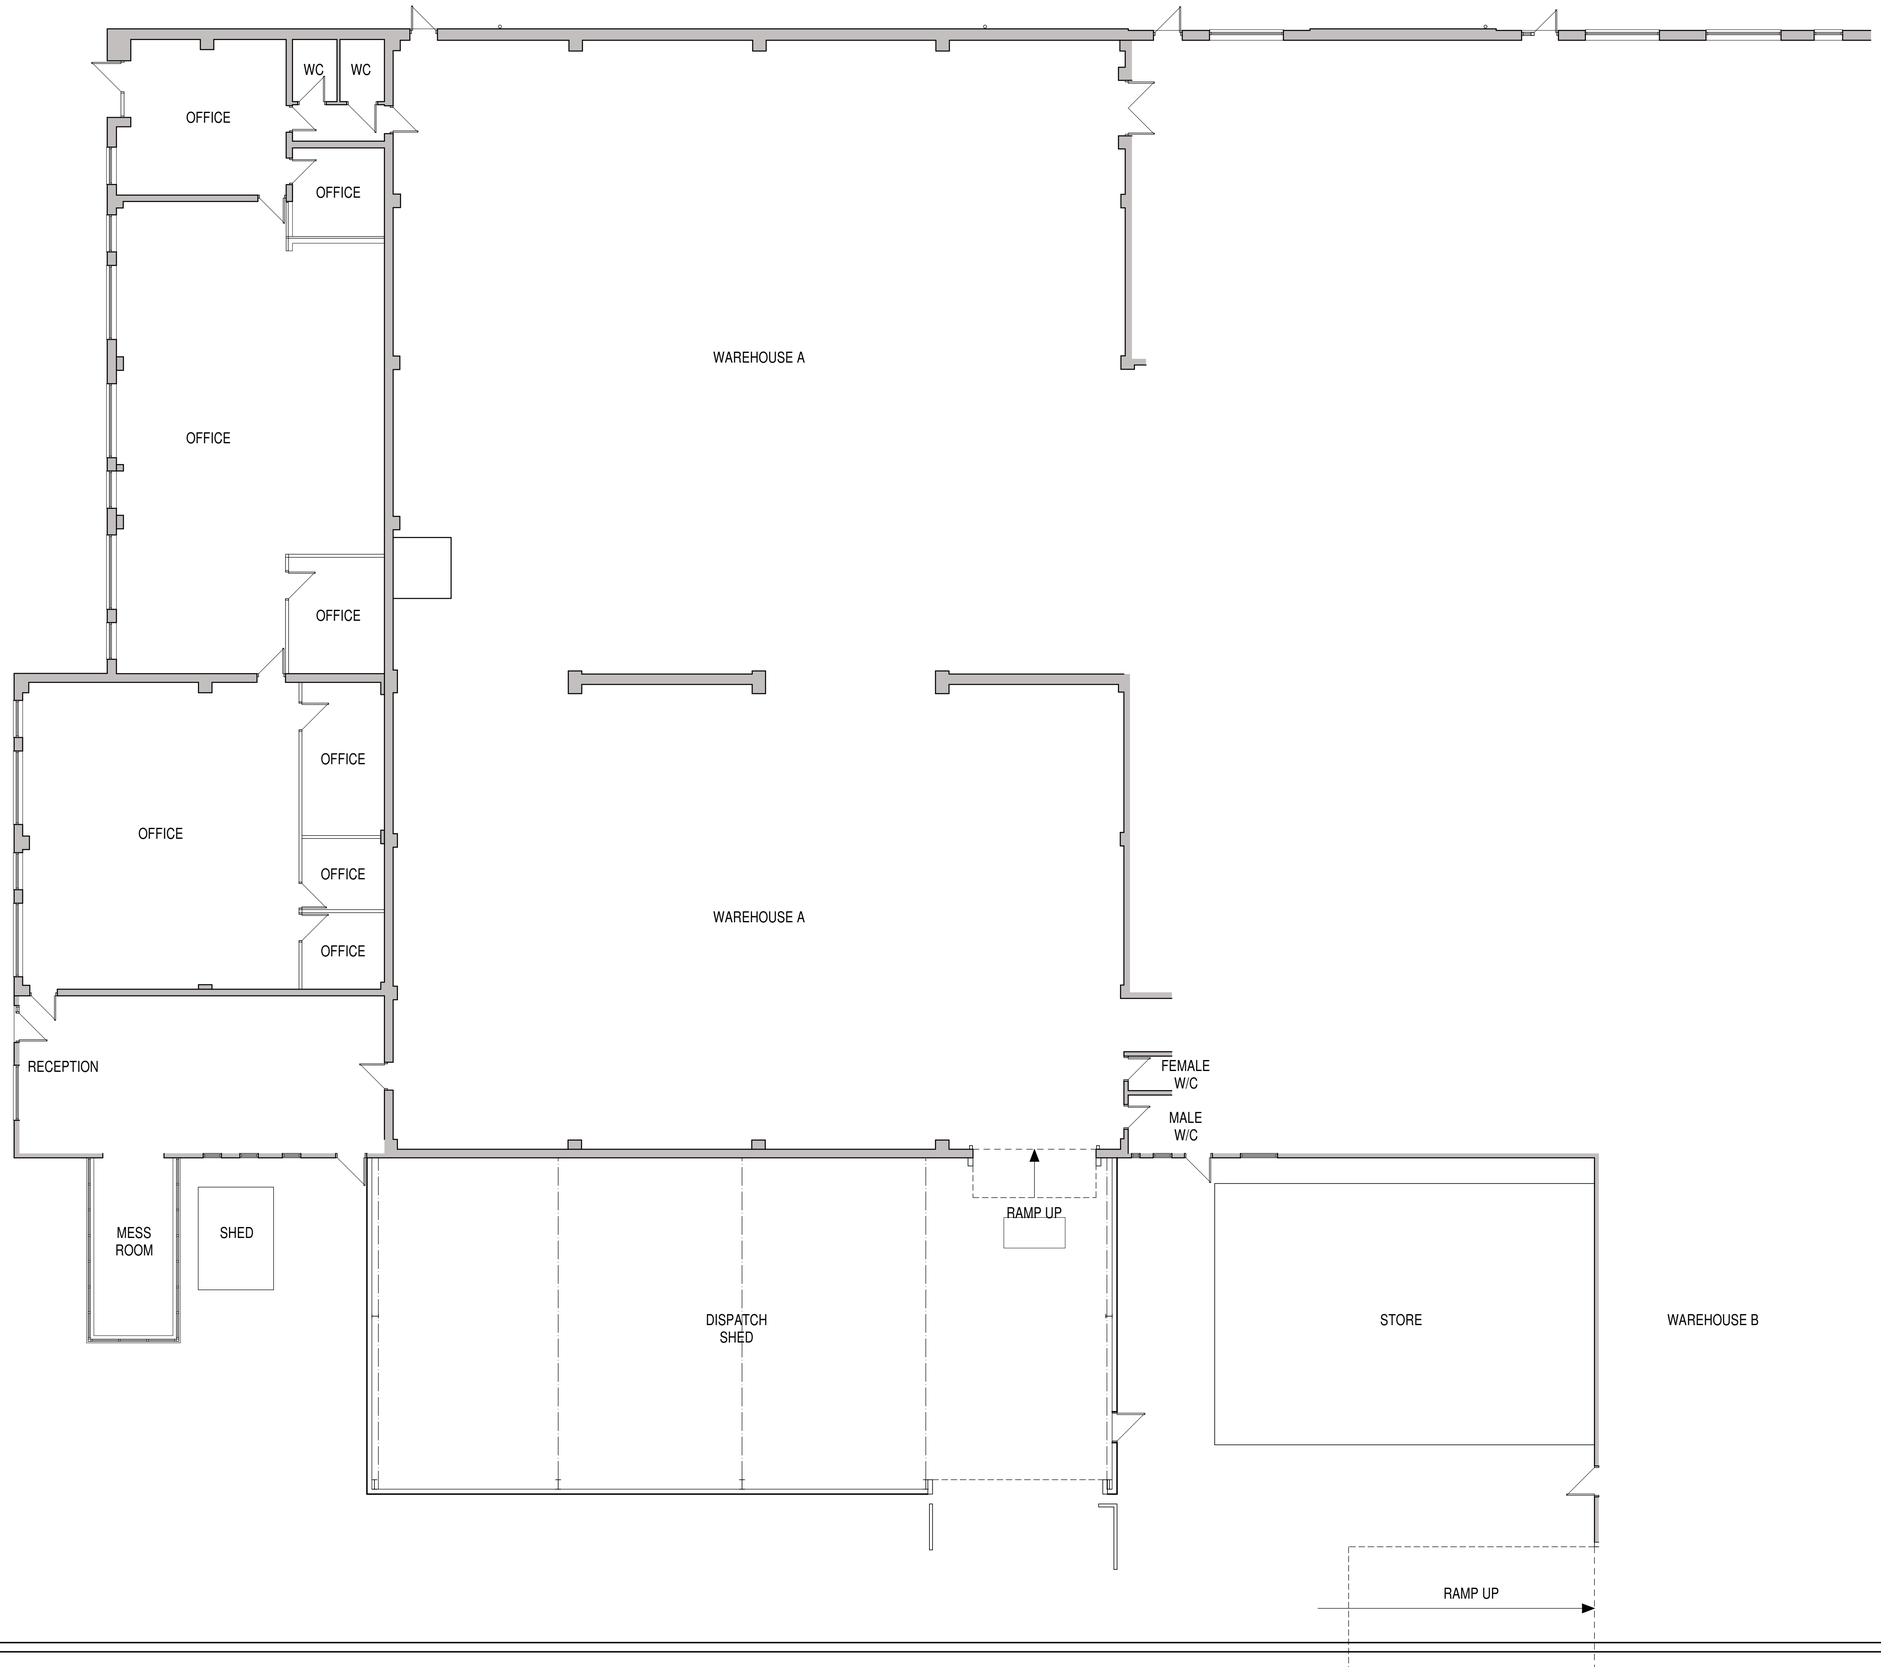

0.0m 1.0m 2.0m 3.0m 4.0m 5.0m

scale bar @ 1:100

COTTAGE DELIGHT LTD

PROPOSED OFFICE AT
COTTAGE DELIGHT LTD,
BROOKLANDS WAY,
BASFORD LANE IND ESTATE,
LEEK,
STAFFS,
ST13 7QF

PART FLOOR PLAN
EXISTING CONDITIONS

Date	Sheet	Scale
NOV 2022	A1	1:100
Drg No.	Rev.	Drawn
2022-2714-07	-	ASR

A -

SAMMONS Architectural LIMITED
Chartered Institute of Architectural Technologists Registered Practice
10 Cawdry Buildings, Fountain Street, Leek. ST13 6JP
Telephone: 01538 386002
E-mail: info@sammonsltd.co.uk
Web: www.sammonsltd.co.uk

This drawing is copyright.
All dimensions must be checked prior to commencement.