

SECTION THROUGH
EAST ELEVATION WALL

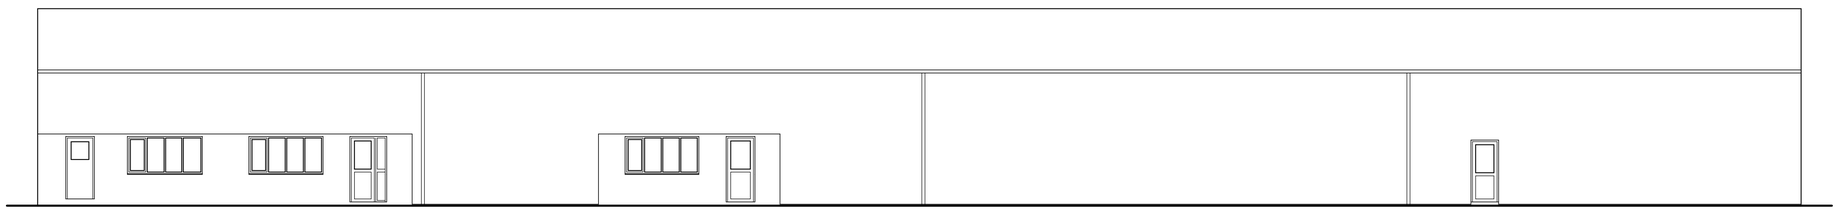

EAST ELEVATION

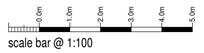

scale bar @ 1:100

COTTAGE DELIGHT LTD

PROPOSED OFFICE AT
COTTAGE DELIGHT LTD,
BROOKLANDS WAY,
BASFORD LANE IND ESTATE,
LEEK,
STAFFS,
ST13 7QF

EAST ELEVATION
EXISTING CONDITIONS

Date	Sheet	Scale
NOV 2022	A1	1:100
Drg.No.	Rev.	Drawn
2022-2714-09	-	ASR

A -

SAMMONS Architectural LIMITED

Chartered Institute of Architectural Technologists Registered Practice

10 Cawdry Buildings, Fountain Street, Leek. ST13 6JP
Telephone: 01538 386002
E-mail: info@sammonsltd.co.uk
Web: www.sammonsltd.co.uk

This drawing is copyright.
All dimensions must be checked prior to commencement.