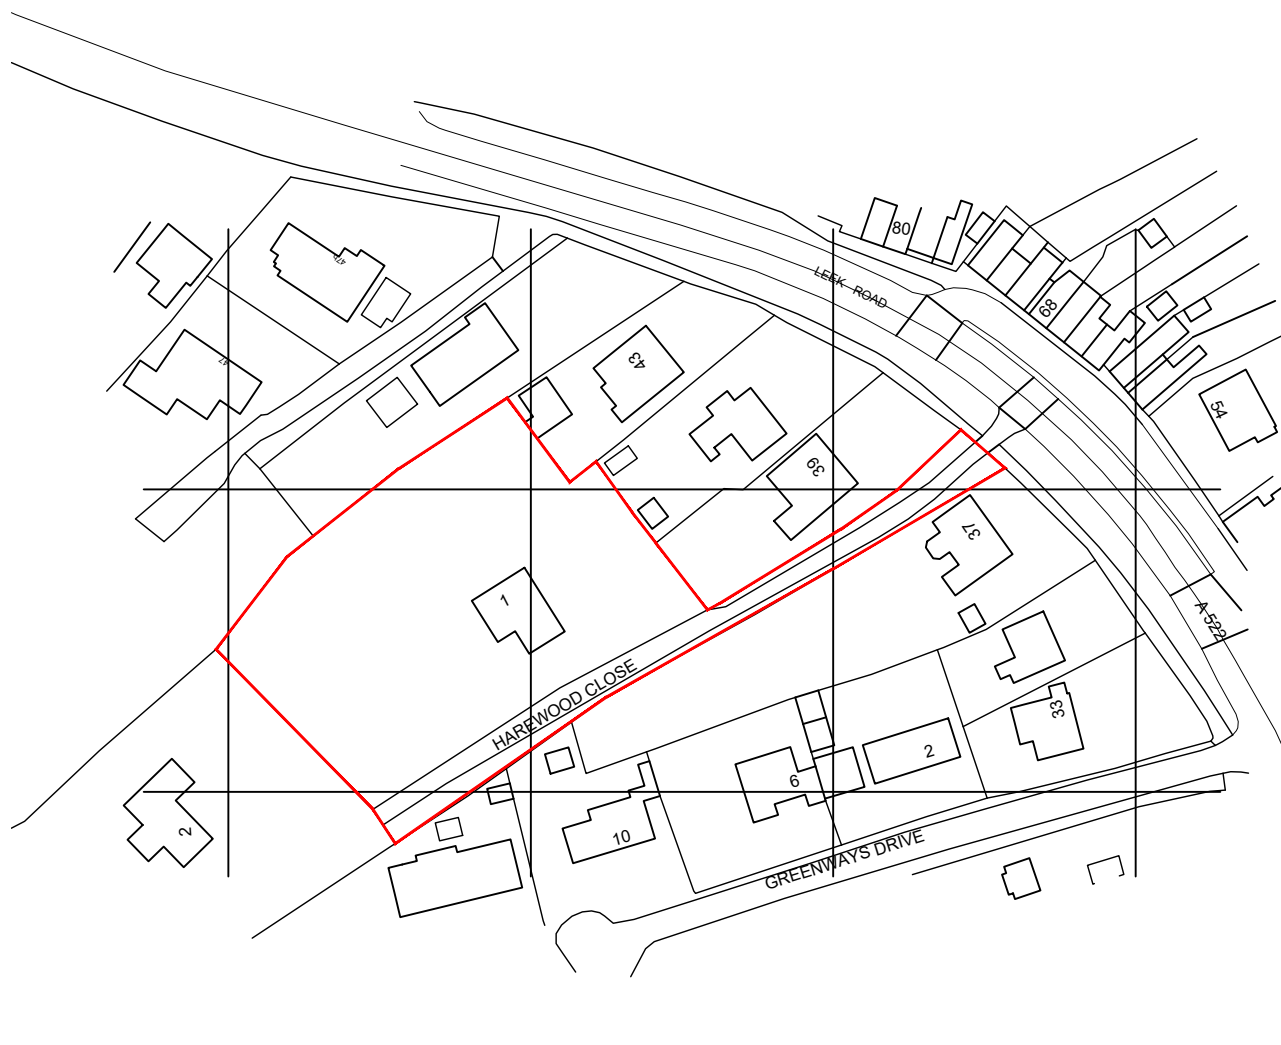


Safety Health and Environmental Information		A4	
The following risks are identified as unusual or unfamiliar to a competent contractor			
CONSTRUCTION There are no significant or unfamiliar risks			
DEMOLITION RISKS (FUTURE) There are no significant or unfamiliar risks			
It is assumed that all work will be carried out by a competent contractor working, where appropriate, to an approved method statement			
REV		DATE	
DETAILS		CHECKED	
 brownhill hayward brown chartered architects			
01543 254357 - mail@bhbarchitects.co.uk			
Extension to Existing Dwelling, Leek Road, Cheadle		DRAWING NO. 3910 - 820	
Location Plan		REV DATE	
A. J. Beaman		- Oct '22	
Preliminary		DRAWN SB	CHECKED - SCALE 1:1250 @ A4
 		The copyright of this drawing and design is vested in the Architect and must not be copied or reproduced without written consent. All dimensions given are to be verified on site by the responsible contractor.	
		PART OF 	