



Revisions

A	location of stable and conc apron adjusted; new field gate omitted	16.11.22
---	---	----------

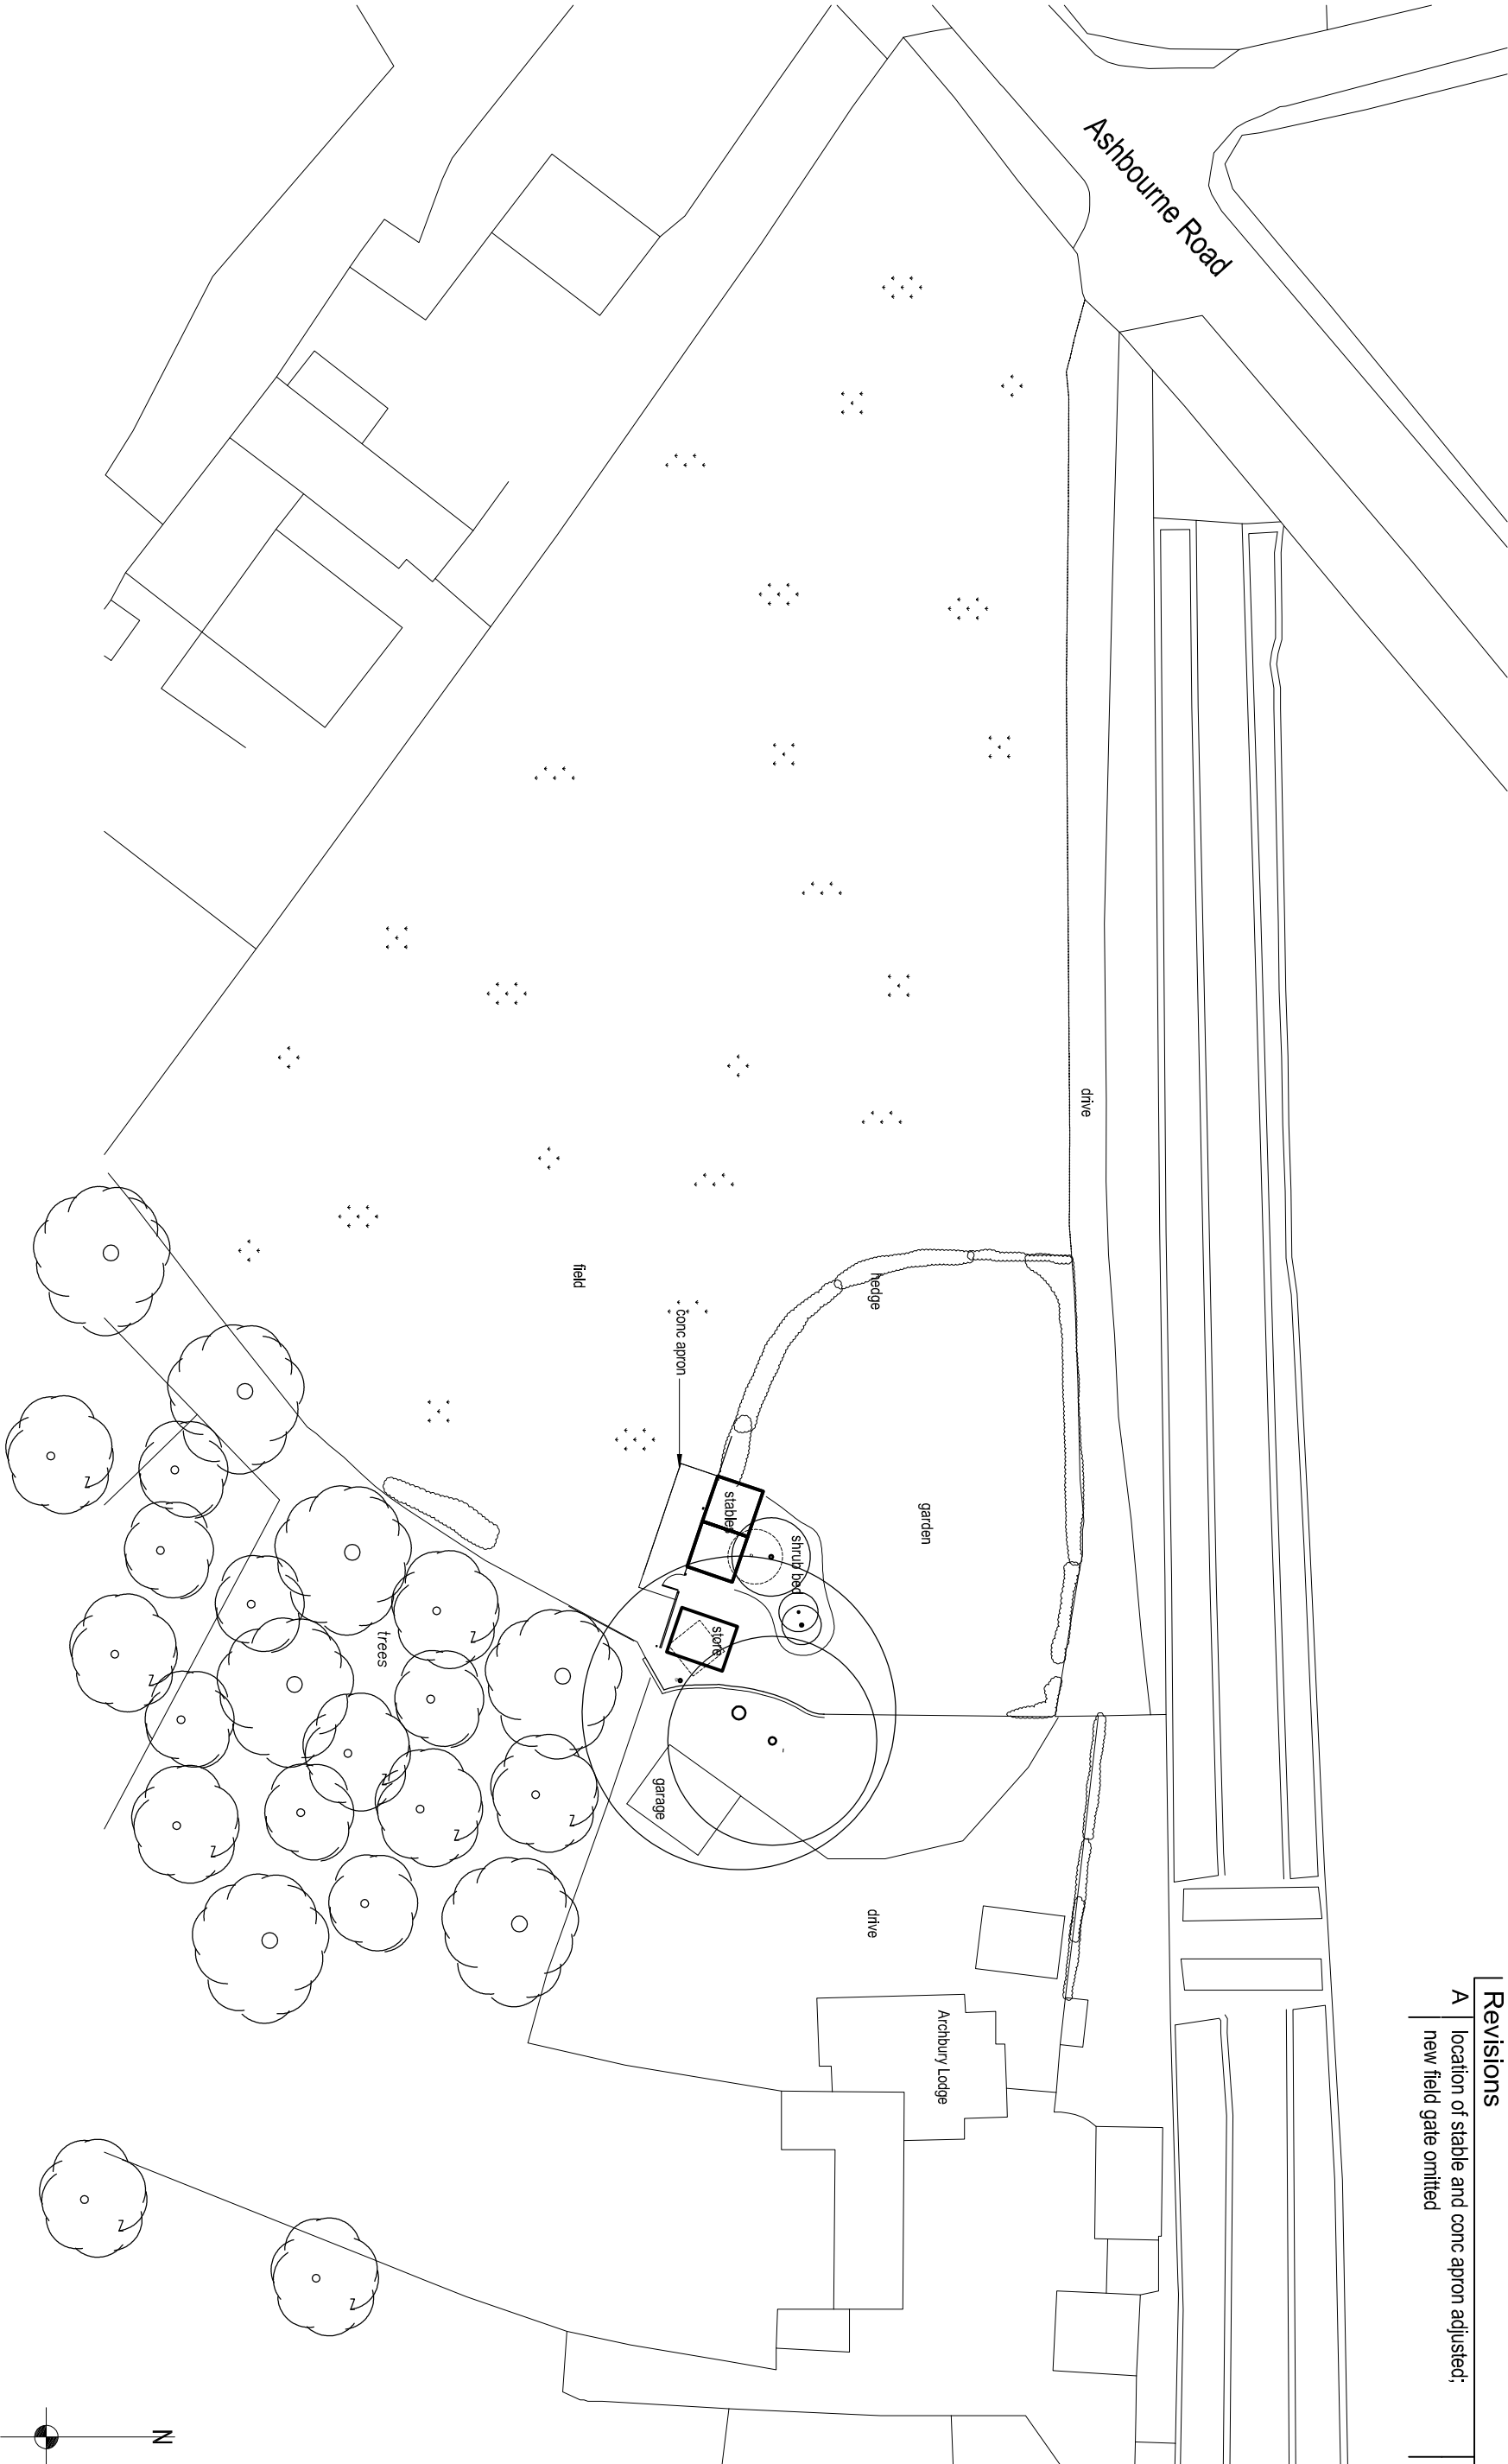

job		Archbury Lodge, Whiston Proposed Stables & Store		
title		Block Plan		
date	scale	drawn by	dwg. no.	rev.
11.08.22	1/100 @ A3	..	AL-05	A

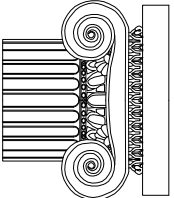

Ian Ankers architecture
Building and Design Consultants
Ryecroft Farm, Rushon Spencer, Macclesfield, SK11 0RP
t 01260 546944
e ian@ianankers.co.uk
w www.ianankers.co.uk