
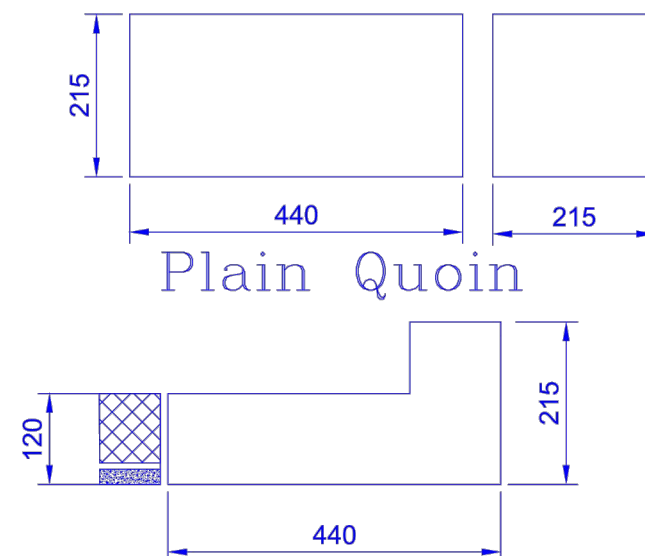
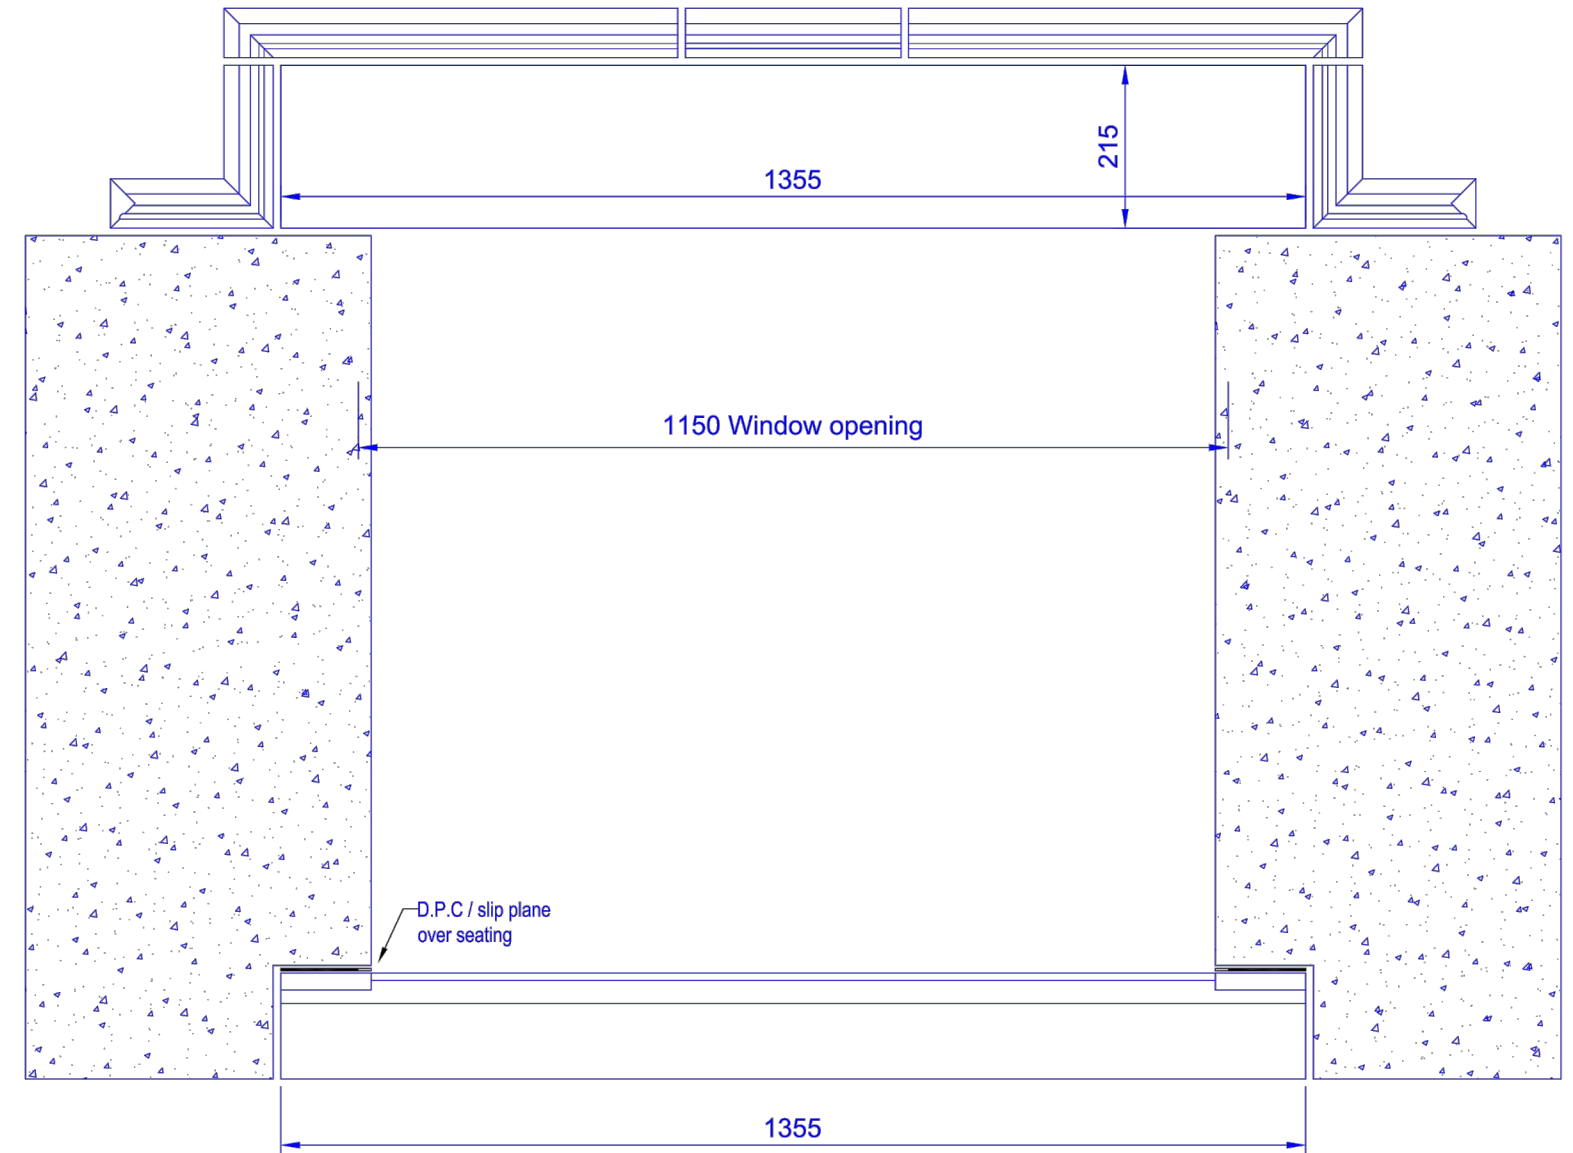
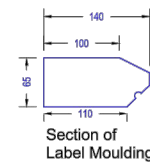
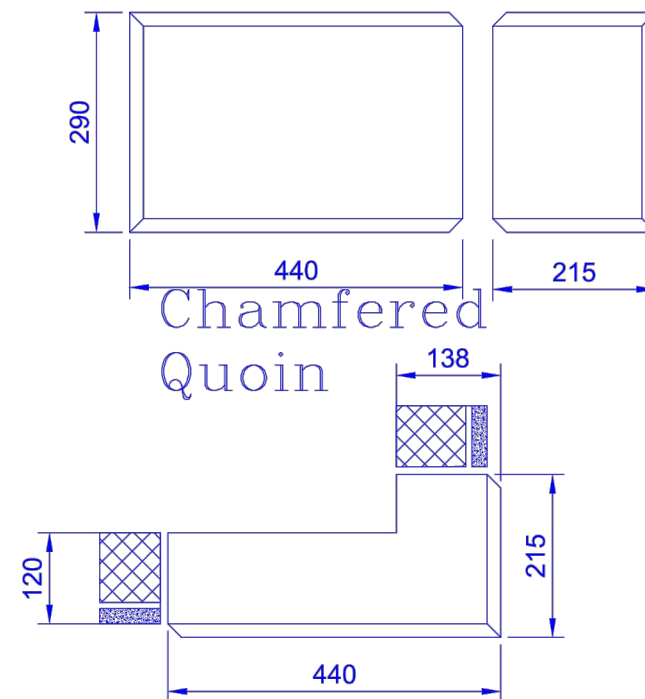


SCALE 1:10

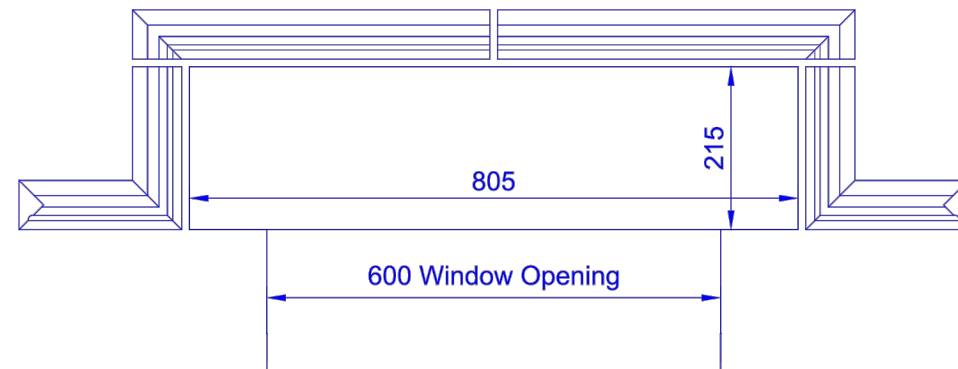

STONE DETAILS - 1:10 @ A3