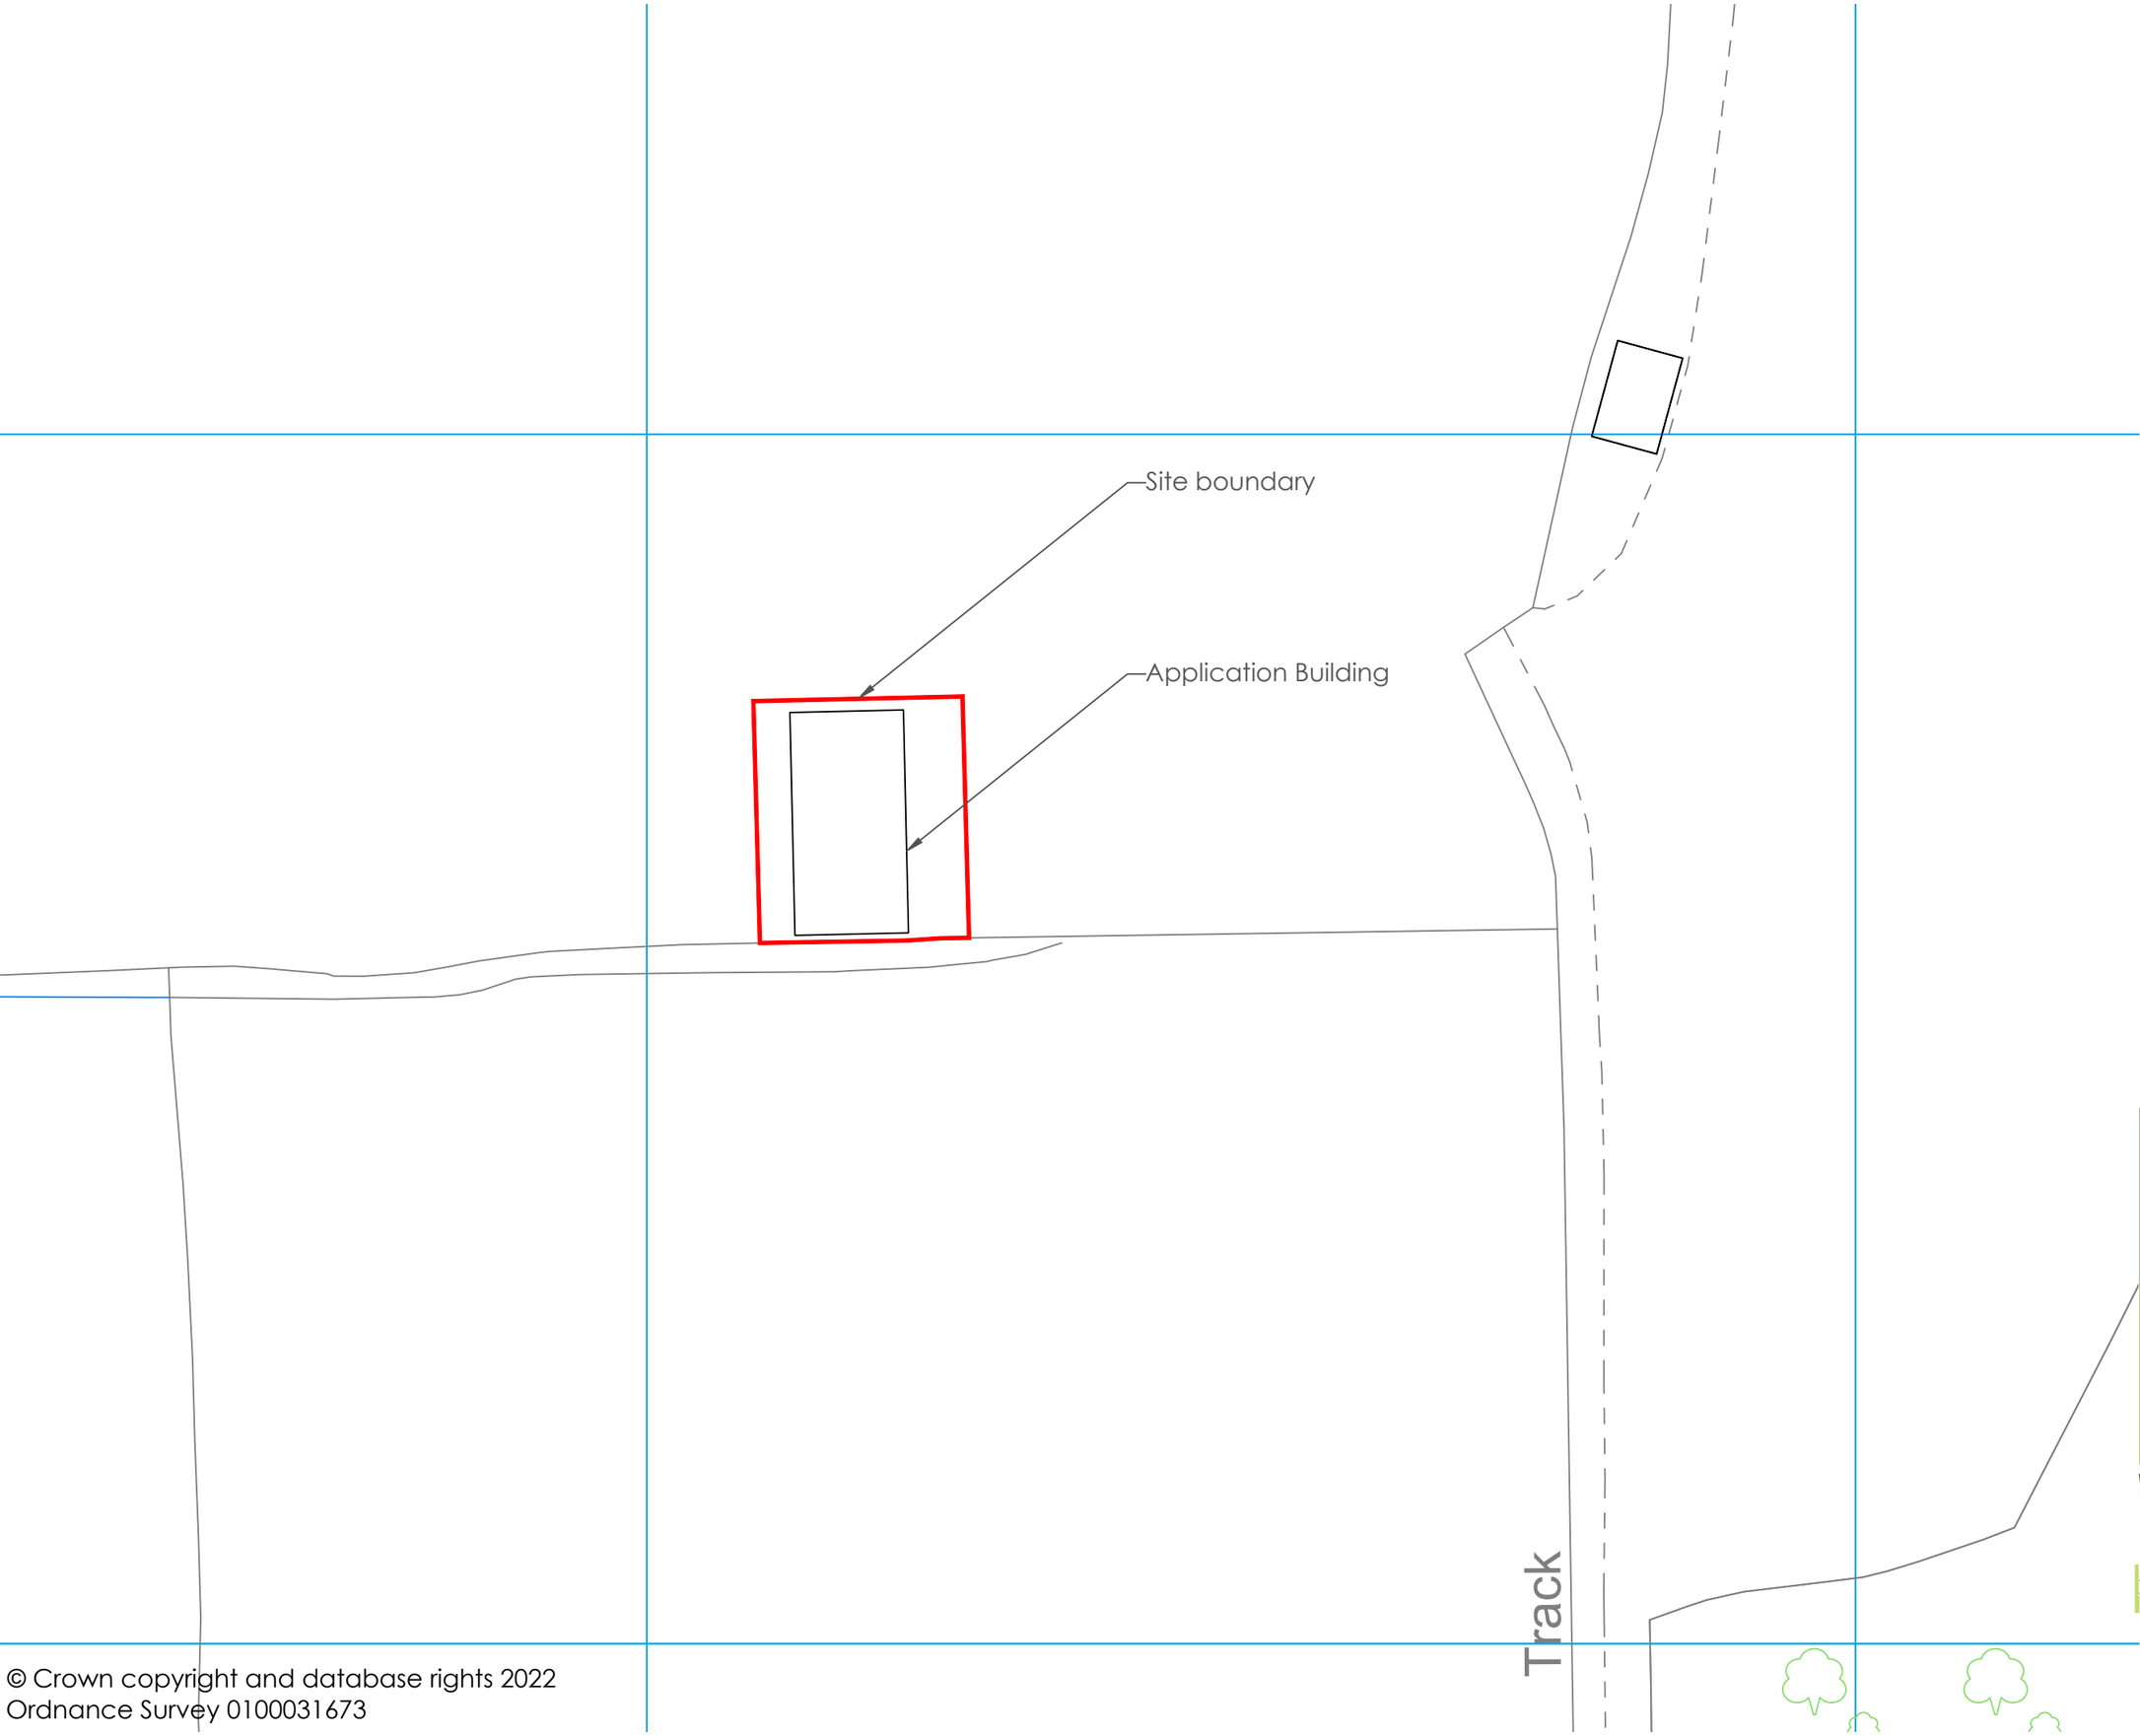

© Crown copyright and database rights 2022
Ordnance Survey 0100031673

Client:
Mr O Pointon

Application:
Woodend Manor Class R

Drawing title:
Site Plan

Scale:
1:500 @ A3

Drawing number:
1441/J220108/002.1

Date:
17 October 2022

Drawn by:
SK

WHARFE
RURAL PLANNING
Sapling Home Farm, Ullard Hall Lane, Lower Peover, Knutsford, Cheshire WA16 9PJ
T: 01565 746910
E: info@wharferuralplanning.co.uk
W: www.wharferural planning.co.uk