


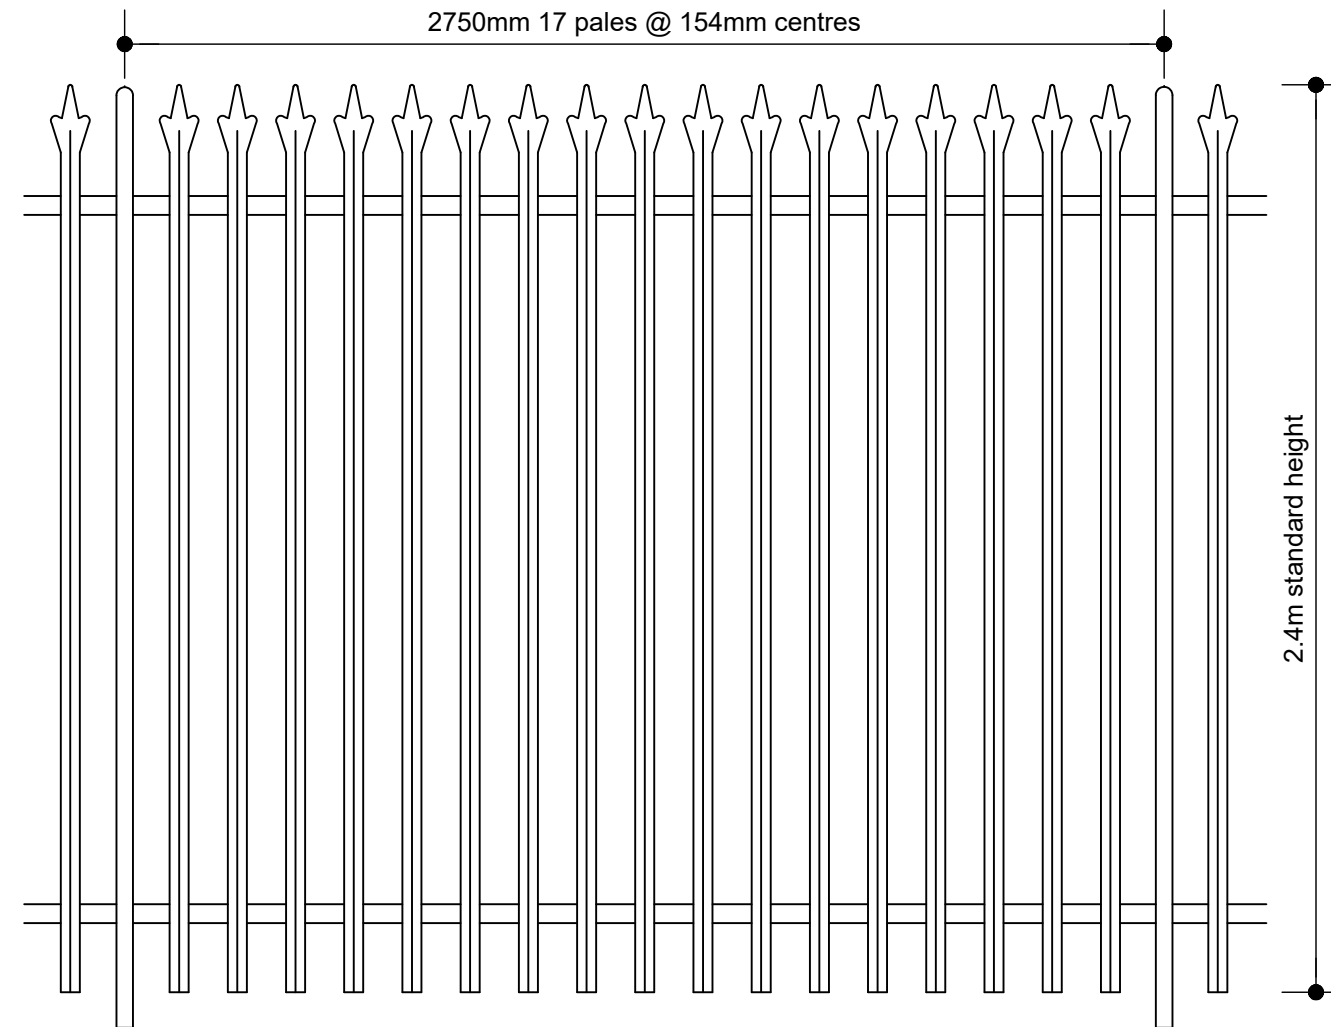

Typical Palisade Security Fence




SCALE 1:20



Conrad Energy, Suites D & E,
Windrush Ct, Blacklands Way, Abingdon, OX14 1SY
Tel: 01235 427290

ALL DIMENSIONS TO BE CHECKED ON SITE.
WORK TO FIGURED DIMENSIONS ONLY.
REPORT DISCREPANCIES TO CEL AT ONCE BEFORE PROCEEDING
COPYRIGHT ACT APPLIES

Planning

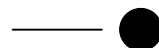

Rev.

. .
. .
. .
. .

Date.

. .
. .
. .
. .

By.

. .
. .
. .
. .

Project Title:

STANDARD DETAIL

Drawing Title:

PALISADE SECURITY FENCE

Scale: 1:20 @ A3

Drawn: HC

Date: November 2022

Checked: JC

Drawing No:

Rev:

CEL-STD-PF-G-701

Plot date: 9-Nov-22