



Copyright of this drawing is vested in the Architect and it must not be copied or reproduced in any form without the written consent of the Architect. The Architect is not responsible for the accuracy of the information provided in this drawing. All contractors must visit the site and be responsible for taking and checking all dimensions relative to their work. Hewitt&Carr Architects Ltd are to be advised of any variation between drawings and site conditions. **CLIENTS ARE ADVISED TO CLARIFY DIMENSIONS WITH THE ARCHITECT PRIOR TO SETTING OUT AND NOT TO SCALE FROM THE DRAWING**


Rev.	Down	Comments	Date
B	SG	Building Size Reduced	18/11/2022

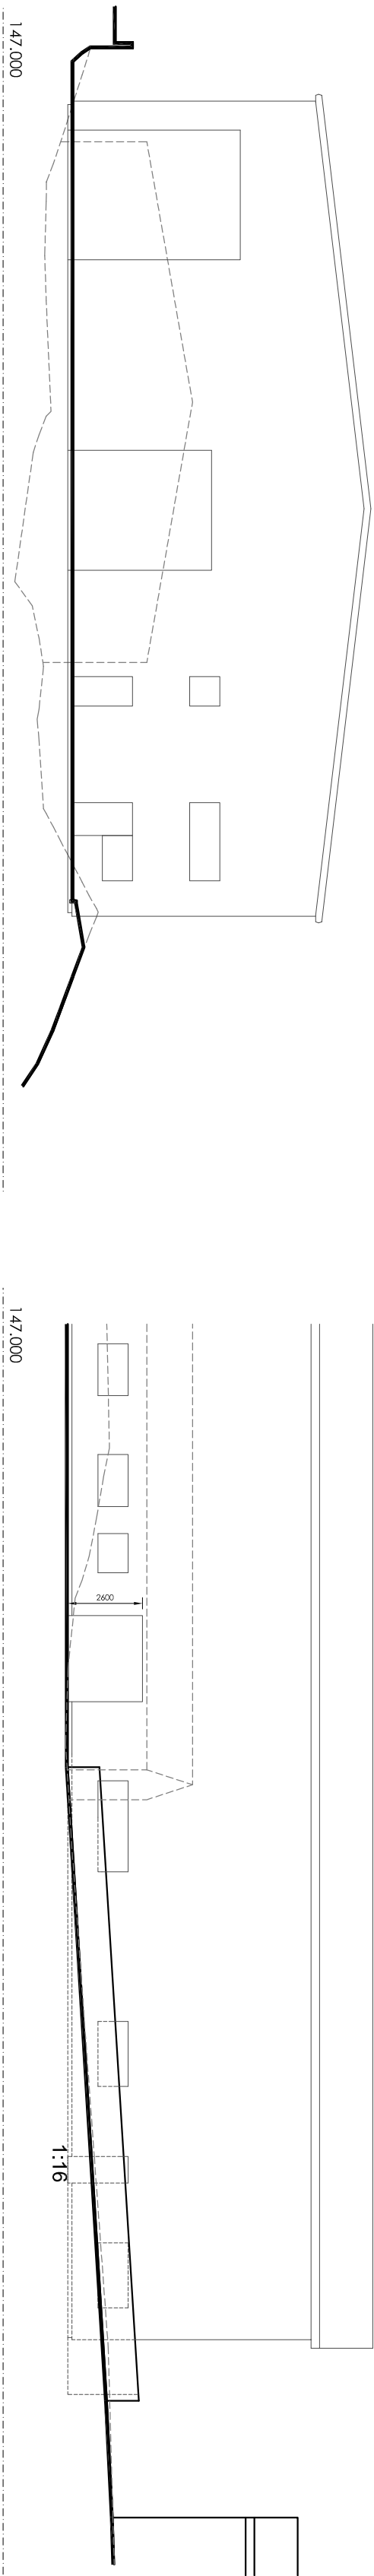

Section BB as Proposed 1:200

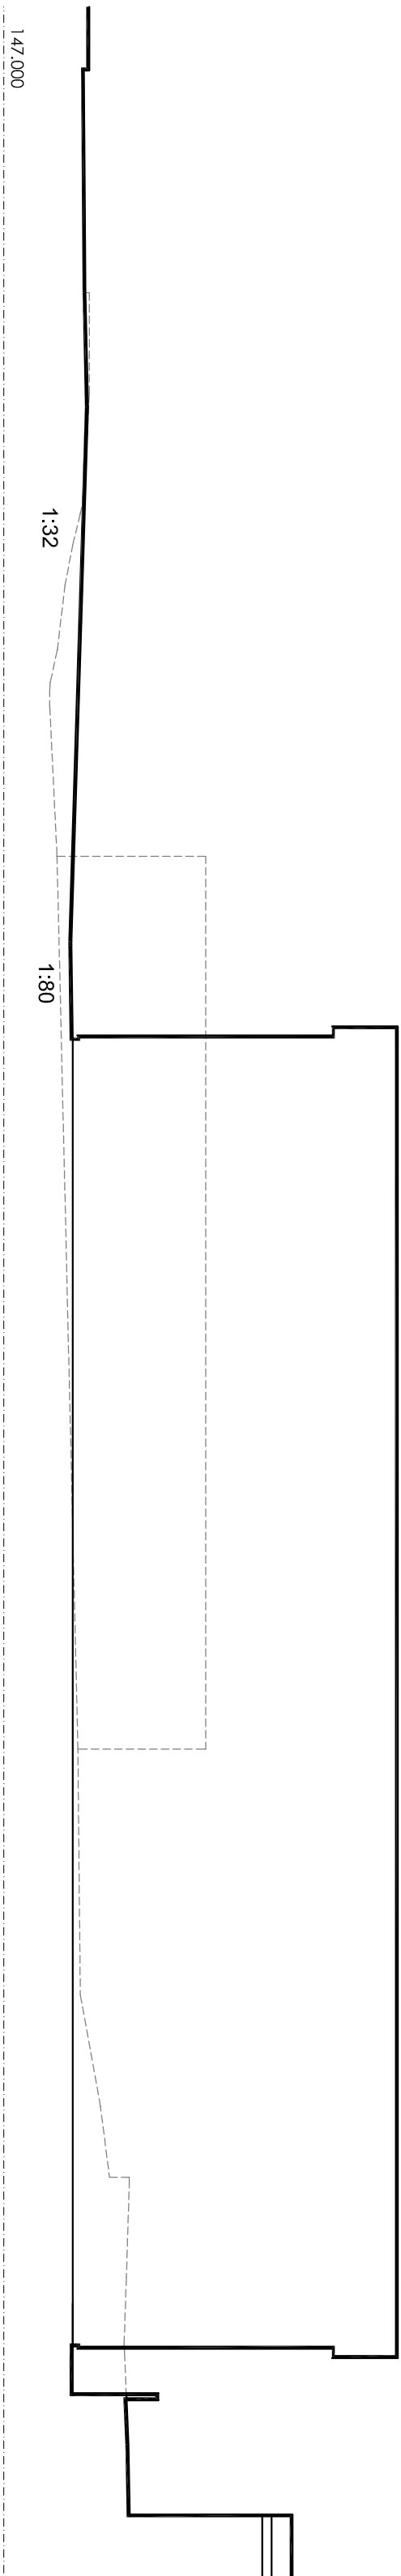


Section AA as Proposed 1:200

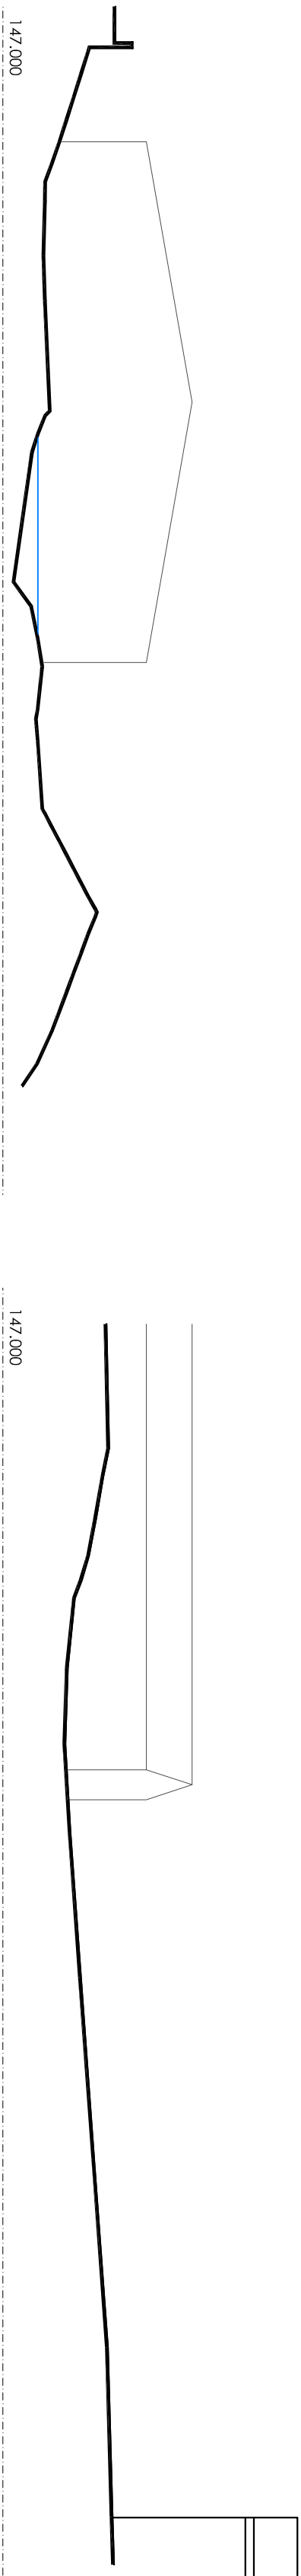


Section BB as Existing 1:200

Section CC as Existing 1:200

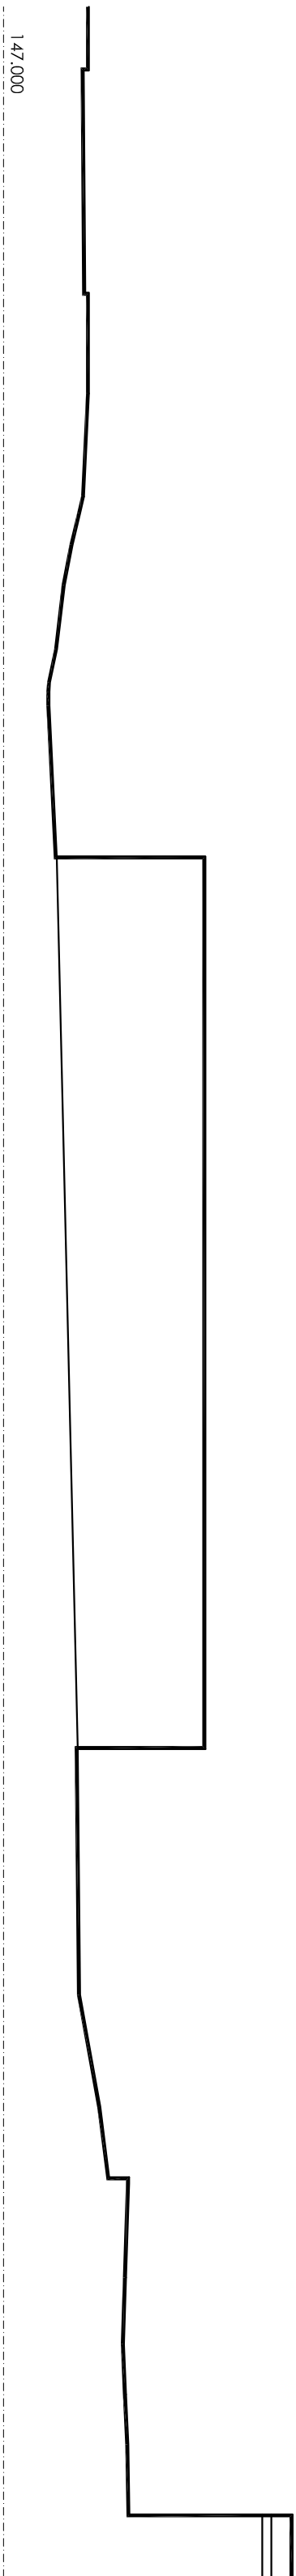

Section AA as Existing 1:200

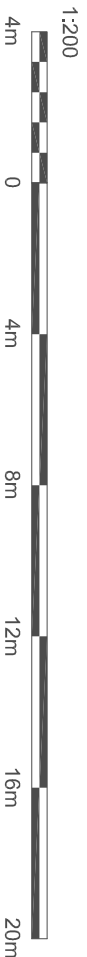

PLANNING

Project
New Industrial Unit
Brookhouses Industrial Estate, Cheadle,
ST10 1PN

Title
Existing & Proposed Site Sections

Status
Planning

Date
Mar 2022

Scale @A2
1:200

Project No.
01168

Drawing No.
PL(0)05

Drawn
SG

Checked

Rev
B

Hewitt&Carr Architects

A: DaisyBank House 11/-19 Leek Road1 Cheadle1 ST10 1JE
T: 01538 756888
E: enquiries@hccarchitects.co.uk
W: www.hccarchitects.co.uk

Client
Zampell

File Ref: H:\