

Front Elevation

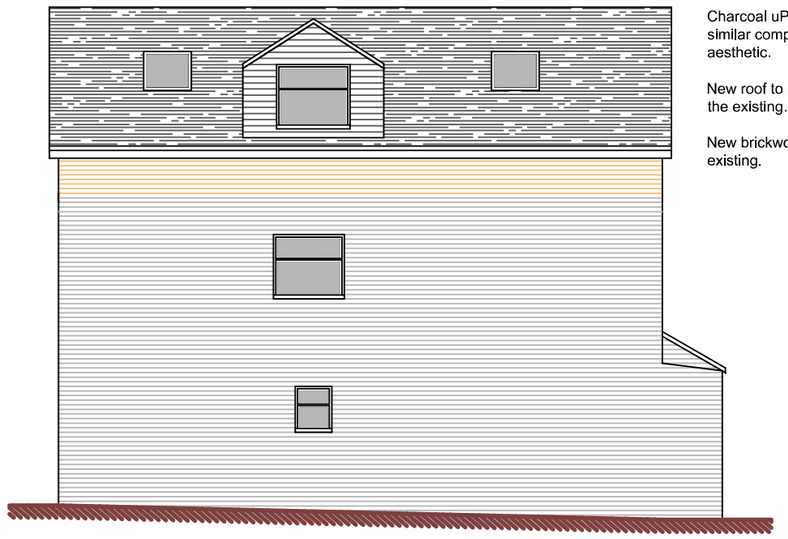

Side Elevation

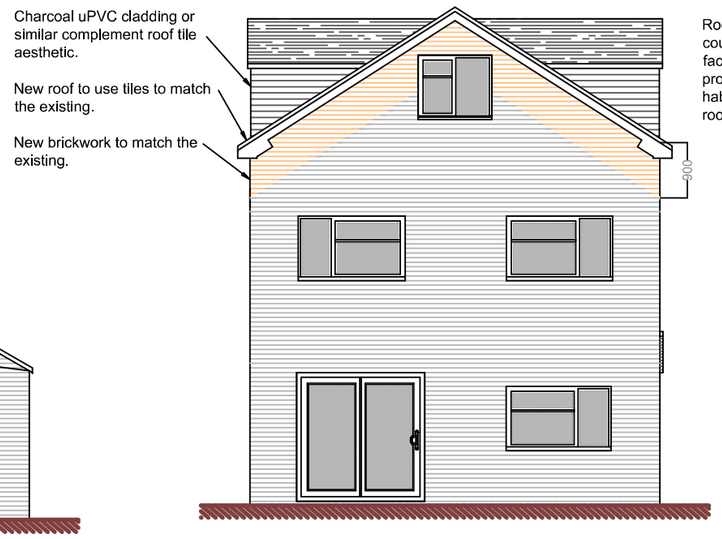

Rear Elevation

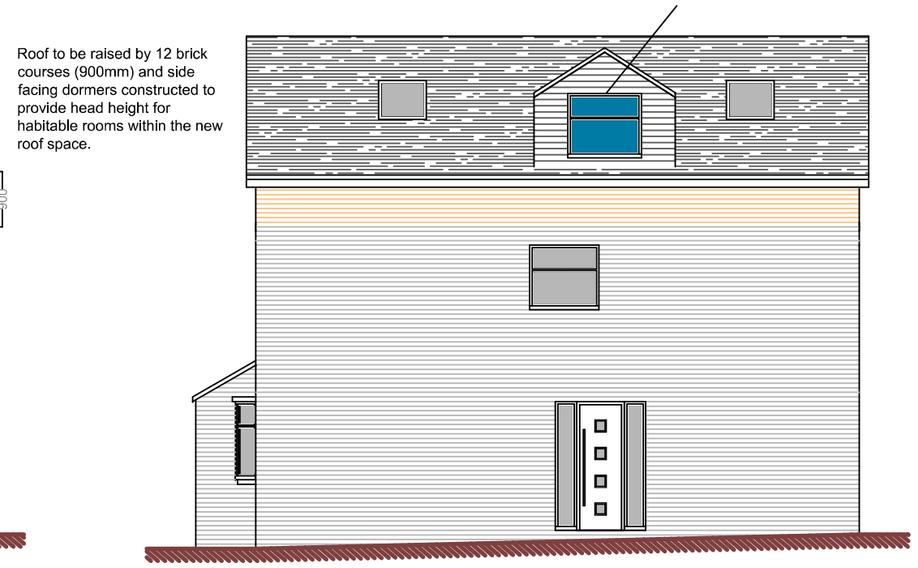

Side Elevation

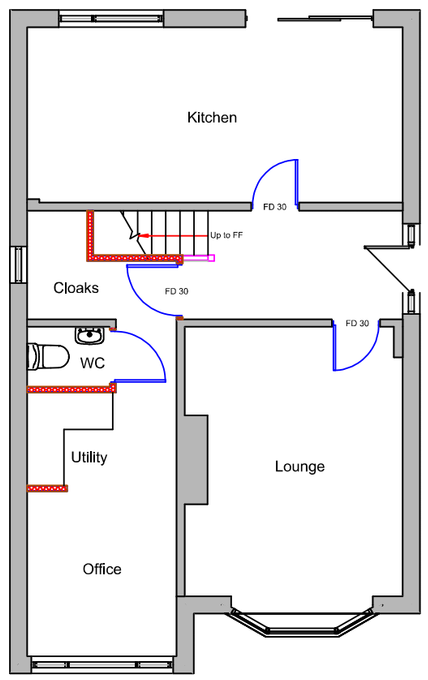

Ground Floor Plan

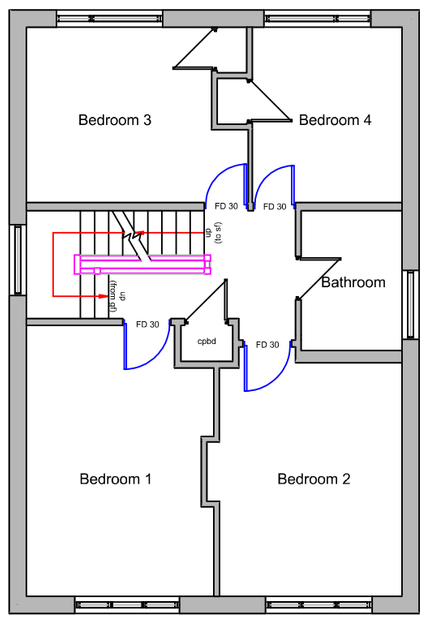

First Floor Plan

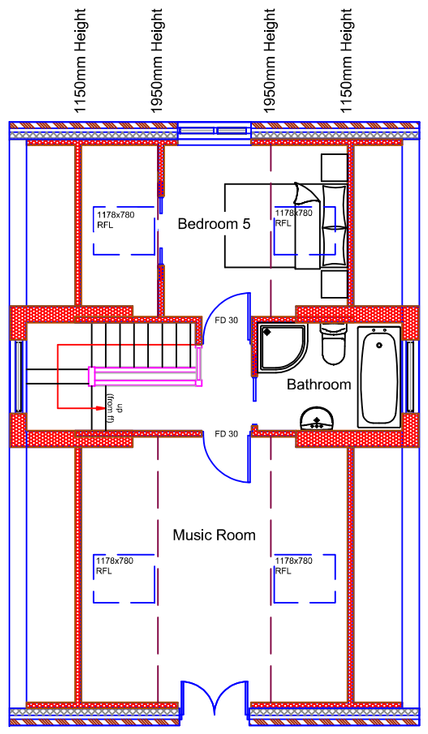

Second Floor

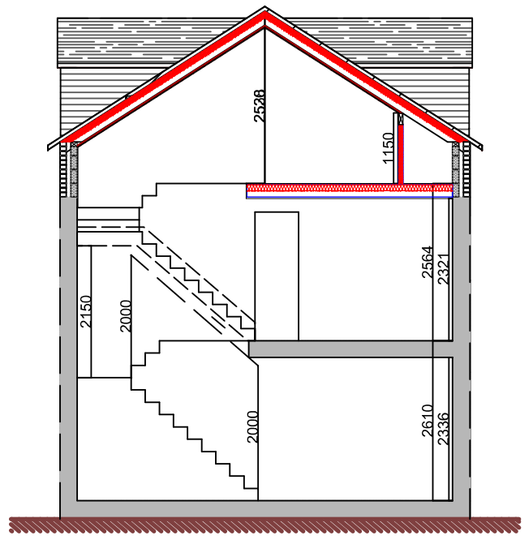

Section A-A

Metres

1 2 3 4 5 10

SCALE 1:100

DBD Architectural Consultancy Ltd ©2022

1. Copyright is vested with DBD Architectural Consultancy Ltd.

2. All dimensions to be checked on site before proceeding.

3. Contractor to check/adjust dimensions of new work to suit existing conditions.
Do not assume existing structure or details are plumb, square or level.

4. Contractor must notify the architect of any discrepancies before proceeding.

5. All drawings to be read in conjunction with all other consultants drawings and specs.

C	08.11.22	Amendments following clients comments
B	04.11.22	Amendments following clients comments
A	02.11.22	Amendments following clients comments
Rev	Date	Description

DBD Architectural Consultancy

DBD Architectural Consultancy Ltd
50 Broad Street, Leek,
Staffordshire, ST13 5NS
01538 383118
mail@dbdconsultants.co.uk
www.dbdconsultants.co.uk

Mr and Mrs McGill
87 Sandon Street,
Leek,
ST13 5QS

Client

Extension over exisiting first floor to raise the roof and provide habitable rooms in new roof space

Project

Title

Plans as Proposed

Stage: Planning

Size:	Date:	Job No:
A2	06.10.22	2250

Scale: 1:100

Drawing Number:

PL 03C