

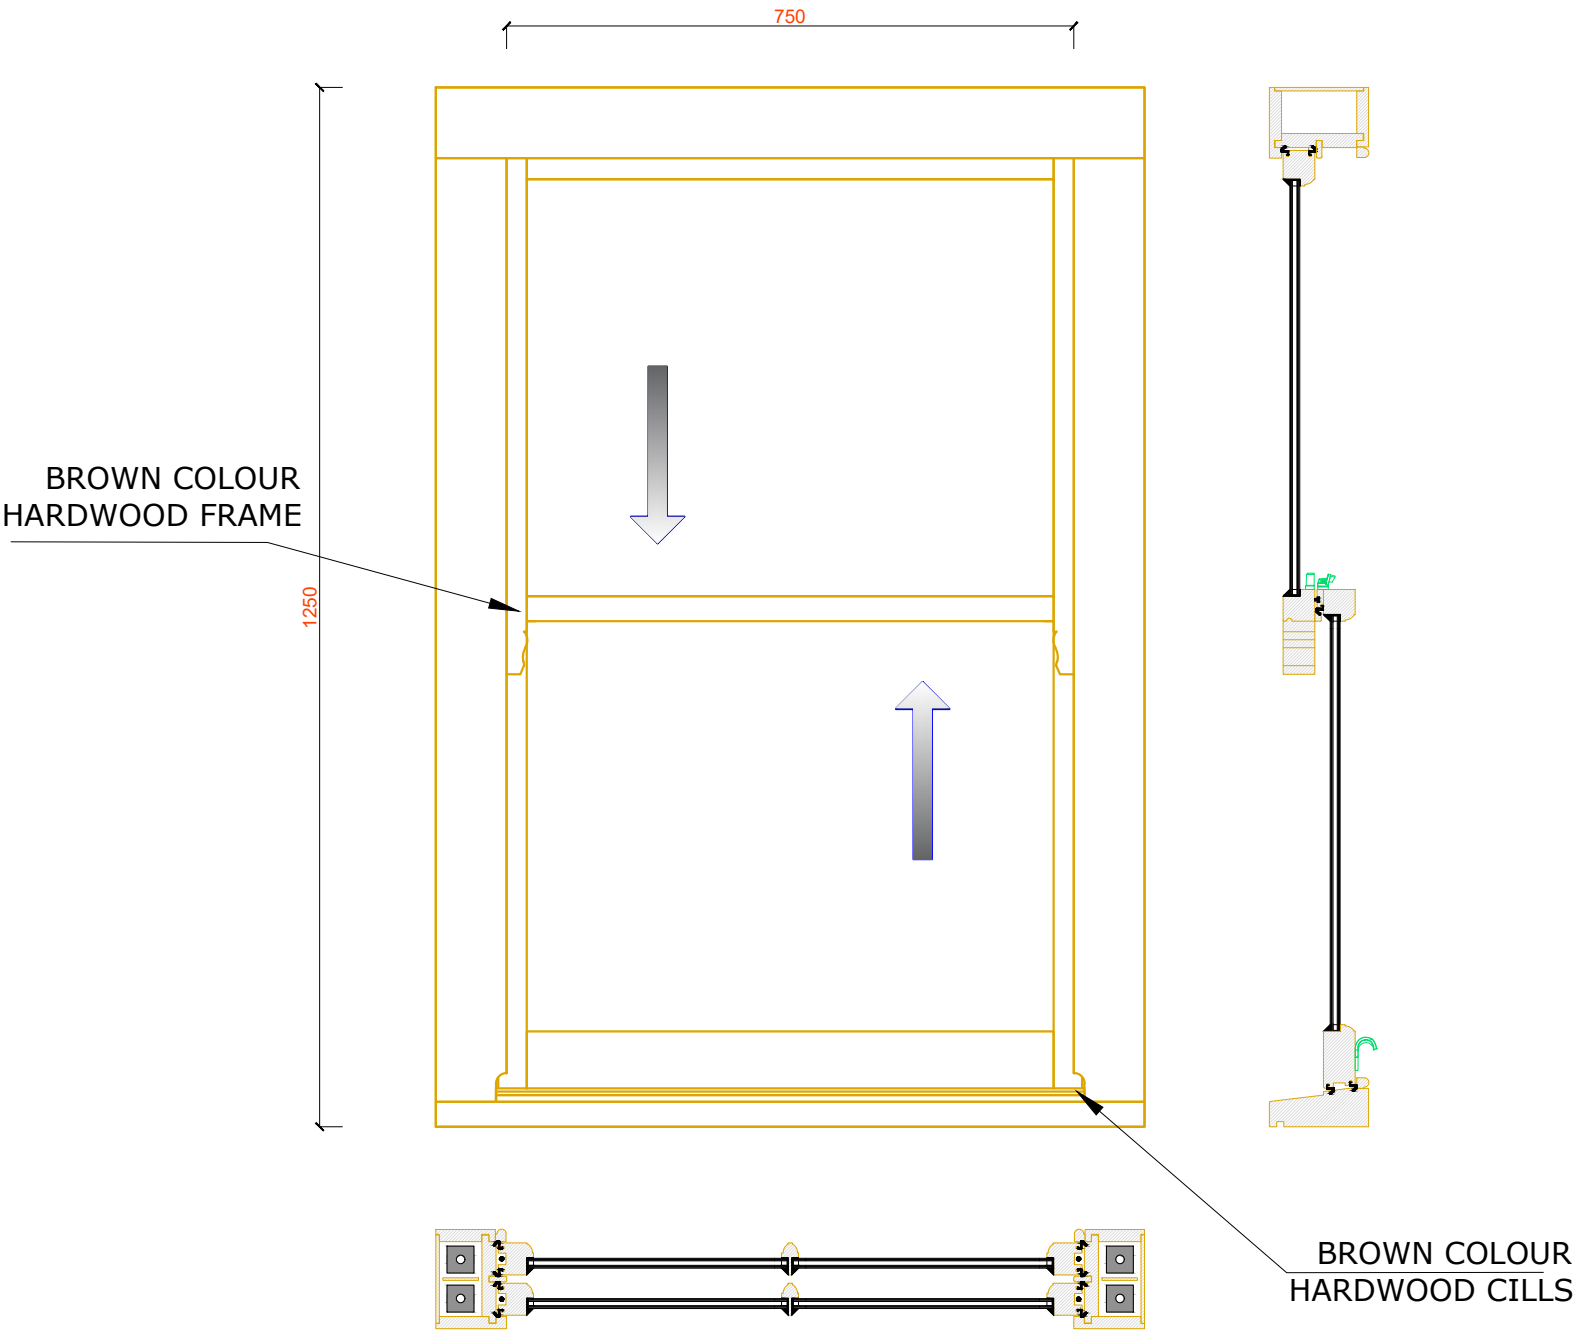


DETAIL OF
SASH WINDOW
SCALE: 1/20@A3

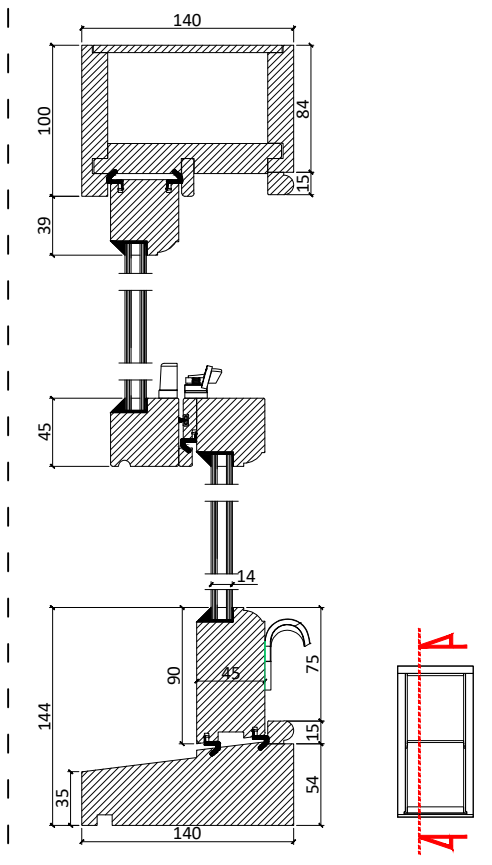


Detail 1

Section 1

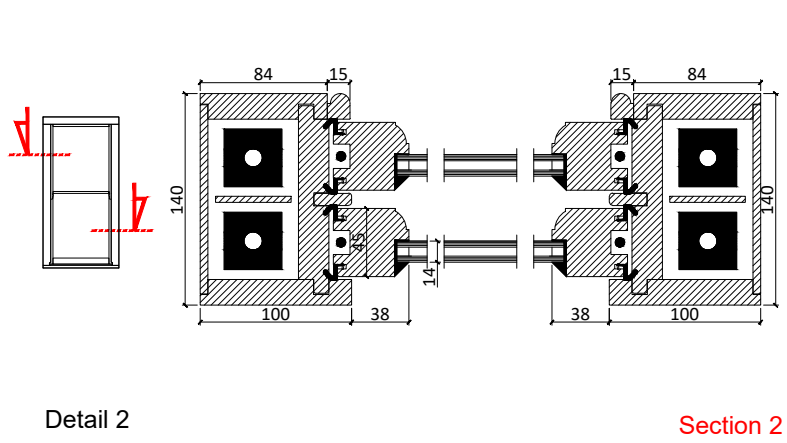


Detail 2

Section 2

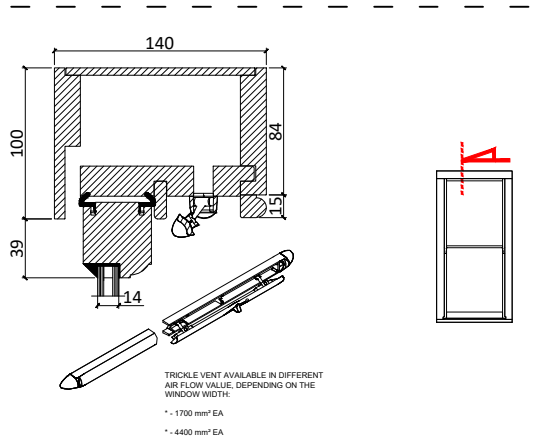

Detail 3

Section 3

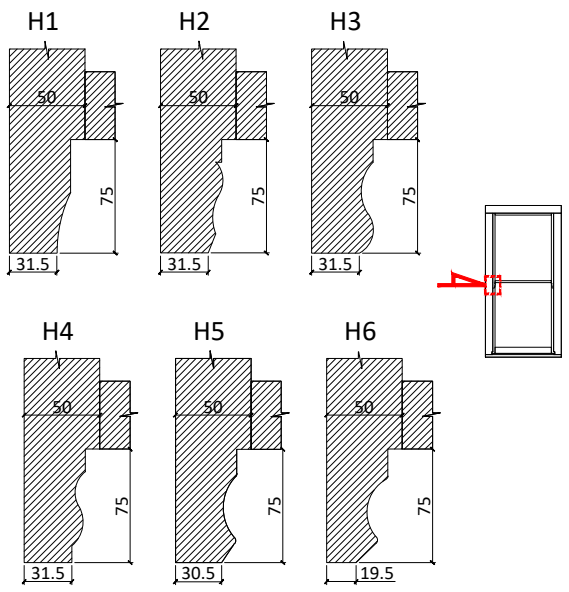

Detail 4

Section 4

0m 1m 2m

THE CONTENTS OF THIS PLAN INCLUDING THE PRINTED NOTES ARE COPYRIGHT AND REPRODUCTION IN WHOLE OR PART IS NOT PERMITTED WITHOUT PRIOR CONSENT OF ANVA ARCHITECTURAL, ENGINEERING AND LICENSING IN WRITING.	7 DERBY STREET LEEK ST13 6HN	TYPE 1 -WINDOW DETAIL (PLAN & ELEVATION)	SCALE: 1/20 @A3 DATE: OCT. 2022	REF. NO : 101.21/16 DRG BY:B.OZDEMIR	**anva** architectural, engineering and licensing P.O. BOX 1827 ILFORD. IG2 7WJ TEL: 020 8586 4401 FAX:020 8586 4401 MOBILE: 077 10942923 / 079 30407212 E-MAIL: info@a-anva.co.uk