SCALE 1:50

0m 1m 2m 3m 4m 5m

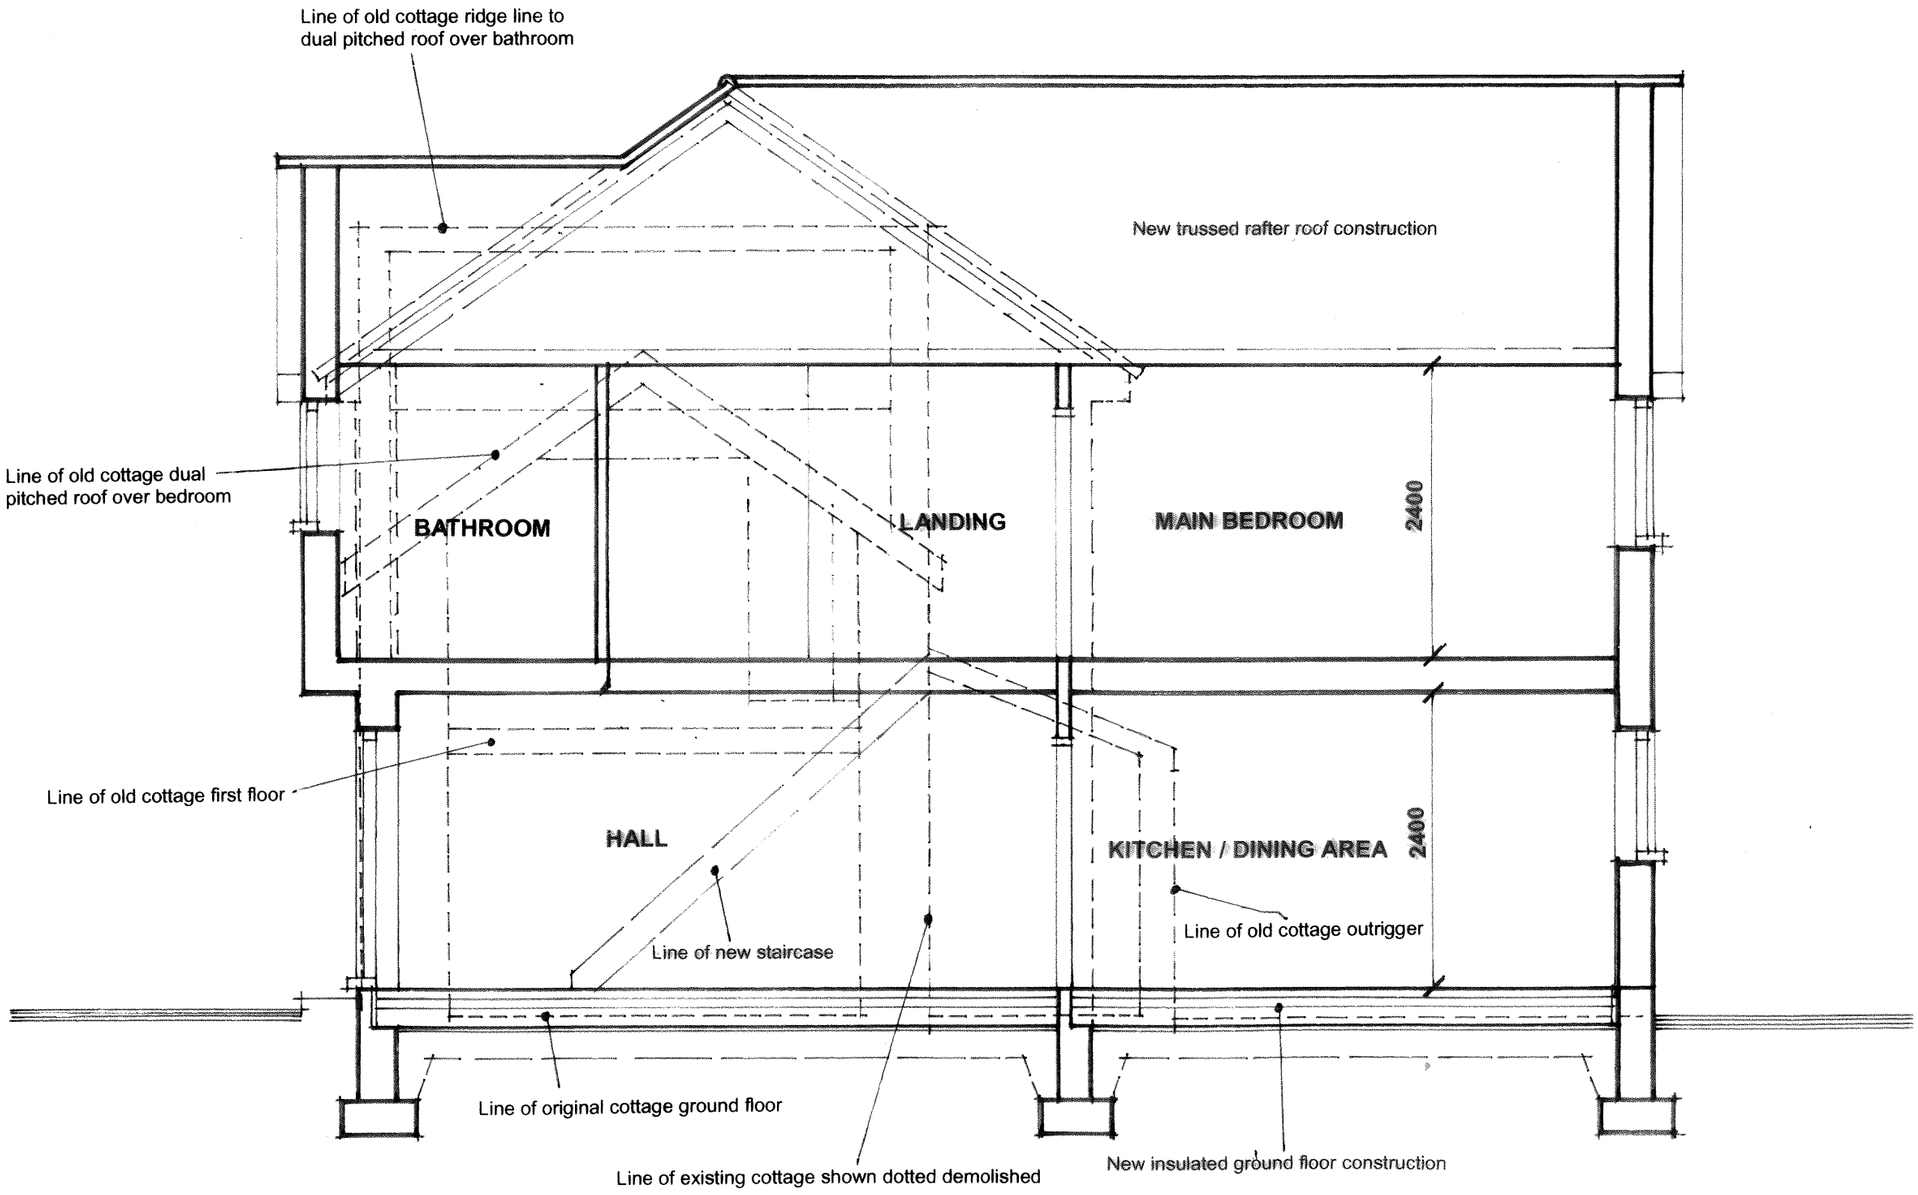

Rev	Description	By	Date

Client

MR J. AND MRS C. H. DONNAN

This drawing is copyright and should not be reproduced without permission.

All dimensions to be checked on site before work is commenced.

Project

PROPOSED REPLACEMENT DETACHED DWELLING AT IVY COTTAGE, 126 LADDEREDGE, LEEK, STAFFS, ST13 7AQ.

Scales 1 : 50 at A3

Drawn M. A. L.

Date NOV 2022

HARRISON WOOD
ARCHITECTURE +
CONSTRUCTION CONSULTANTS

Unit 3 Studio 2 Silverdale Enterprise Centre Silverdale Enterprise Park Kems Lane
Silverdale Newcastle under Lyme Staffordshire ST5 6SR
Telephone: 01782-711144 or 07970-308358
Email:- harrisonwood.consult@gmail.com

Title

CROSS – SECTION

Drawing No HWA 1687 / 012

Revision