
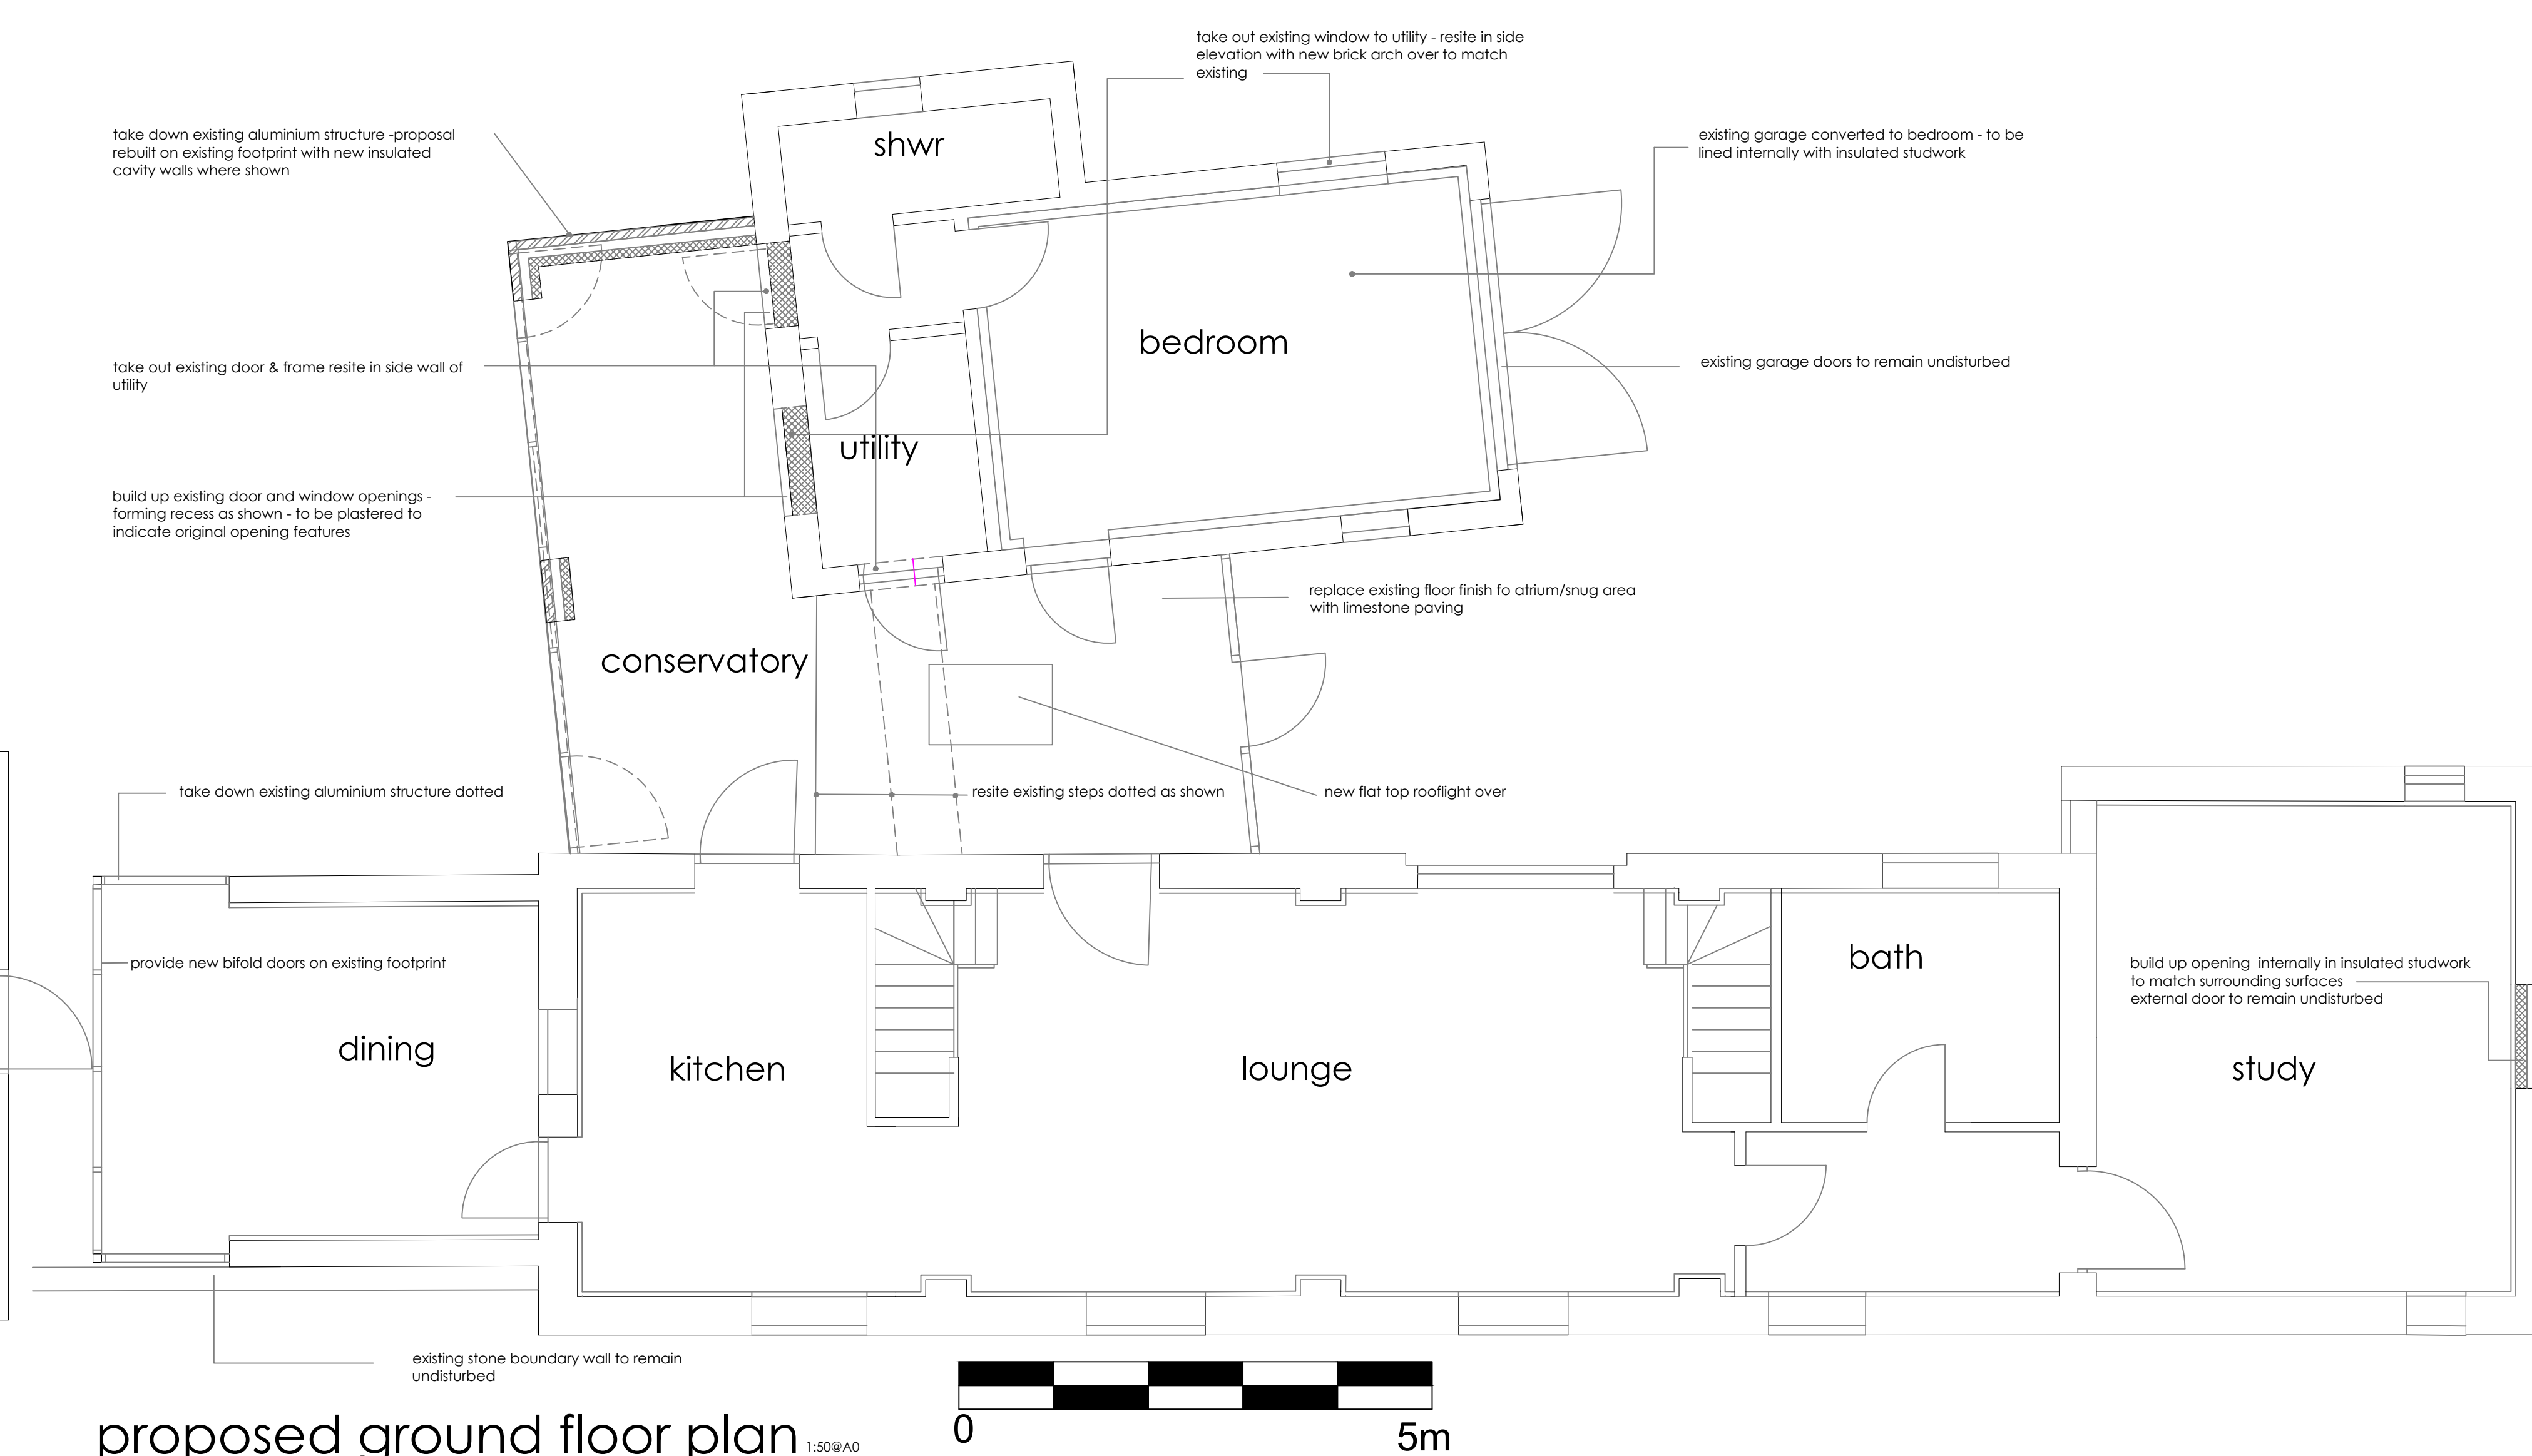
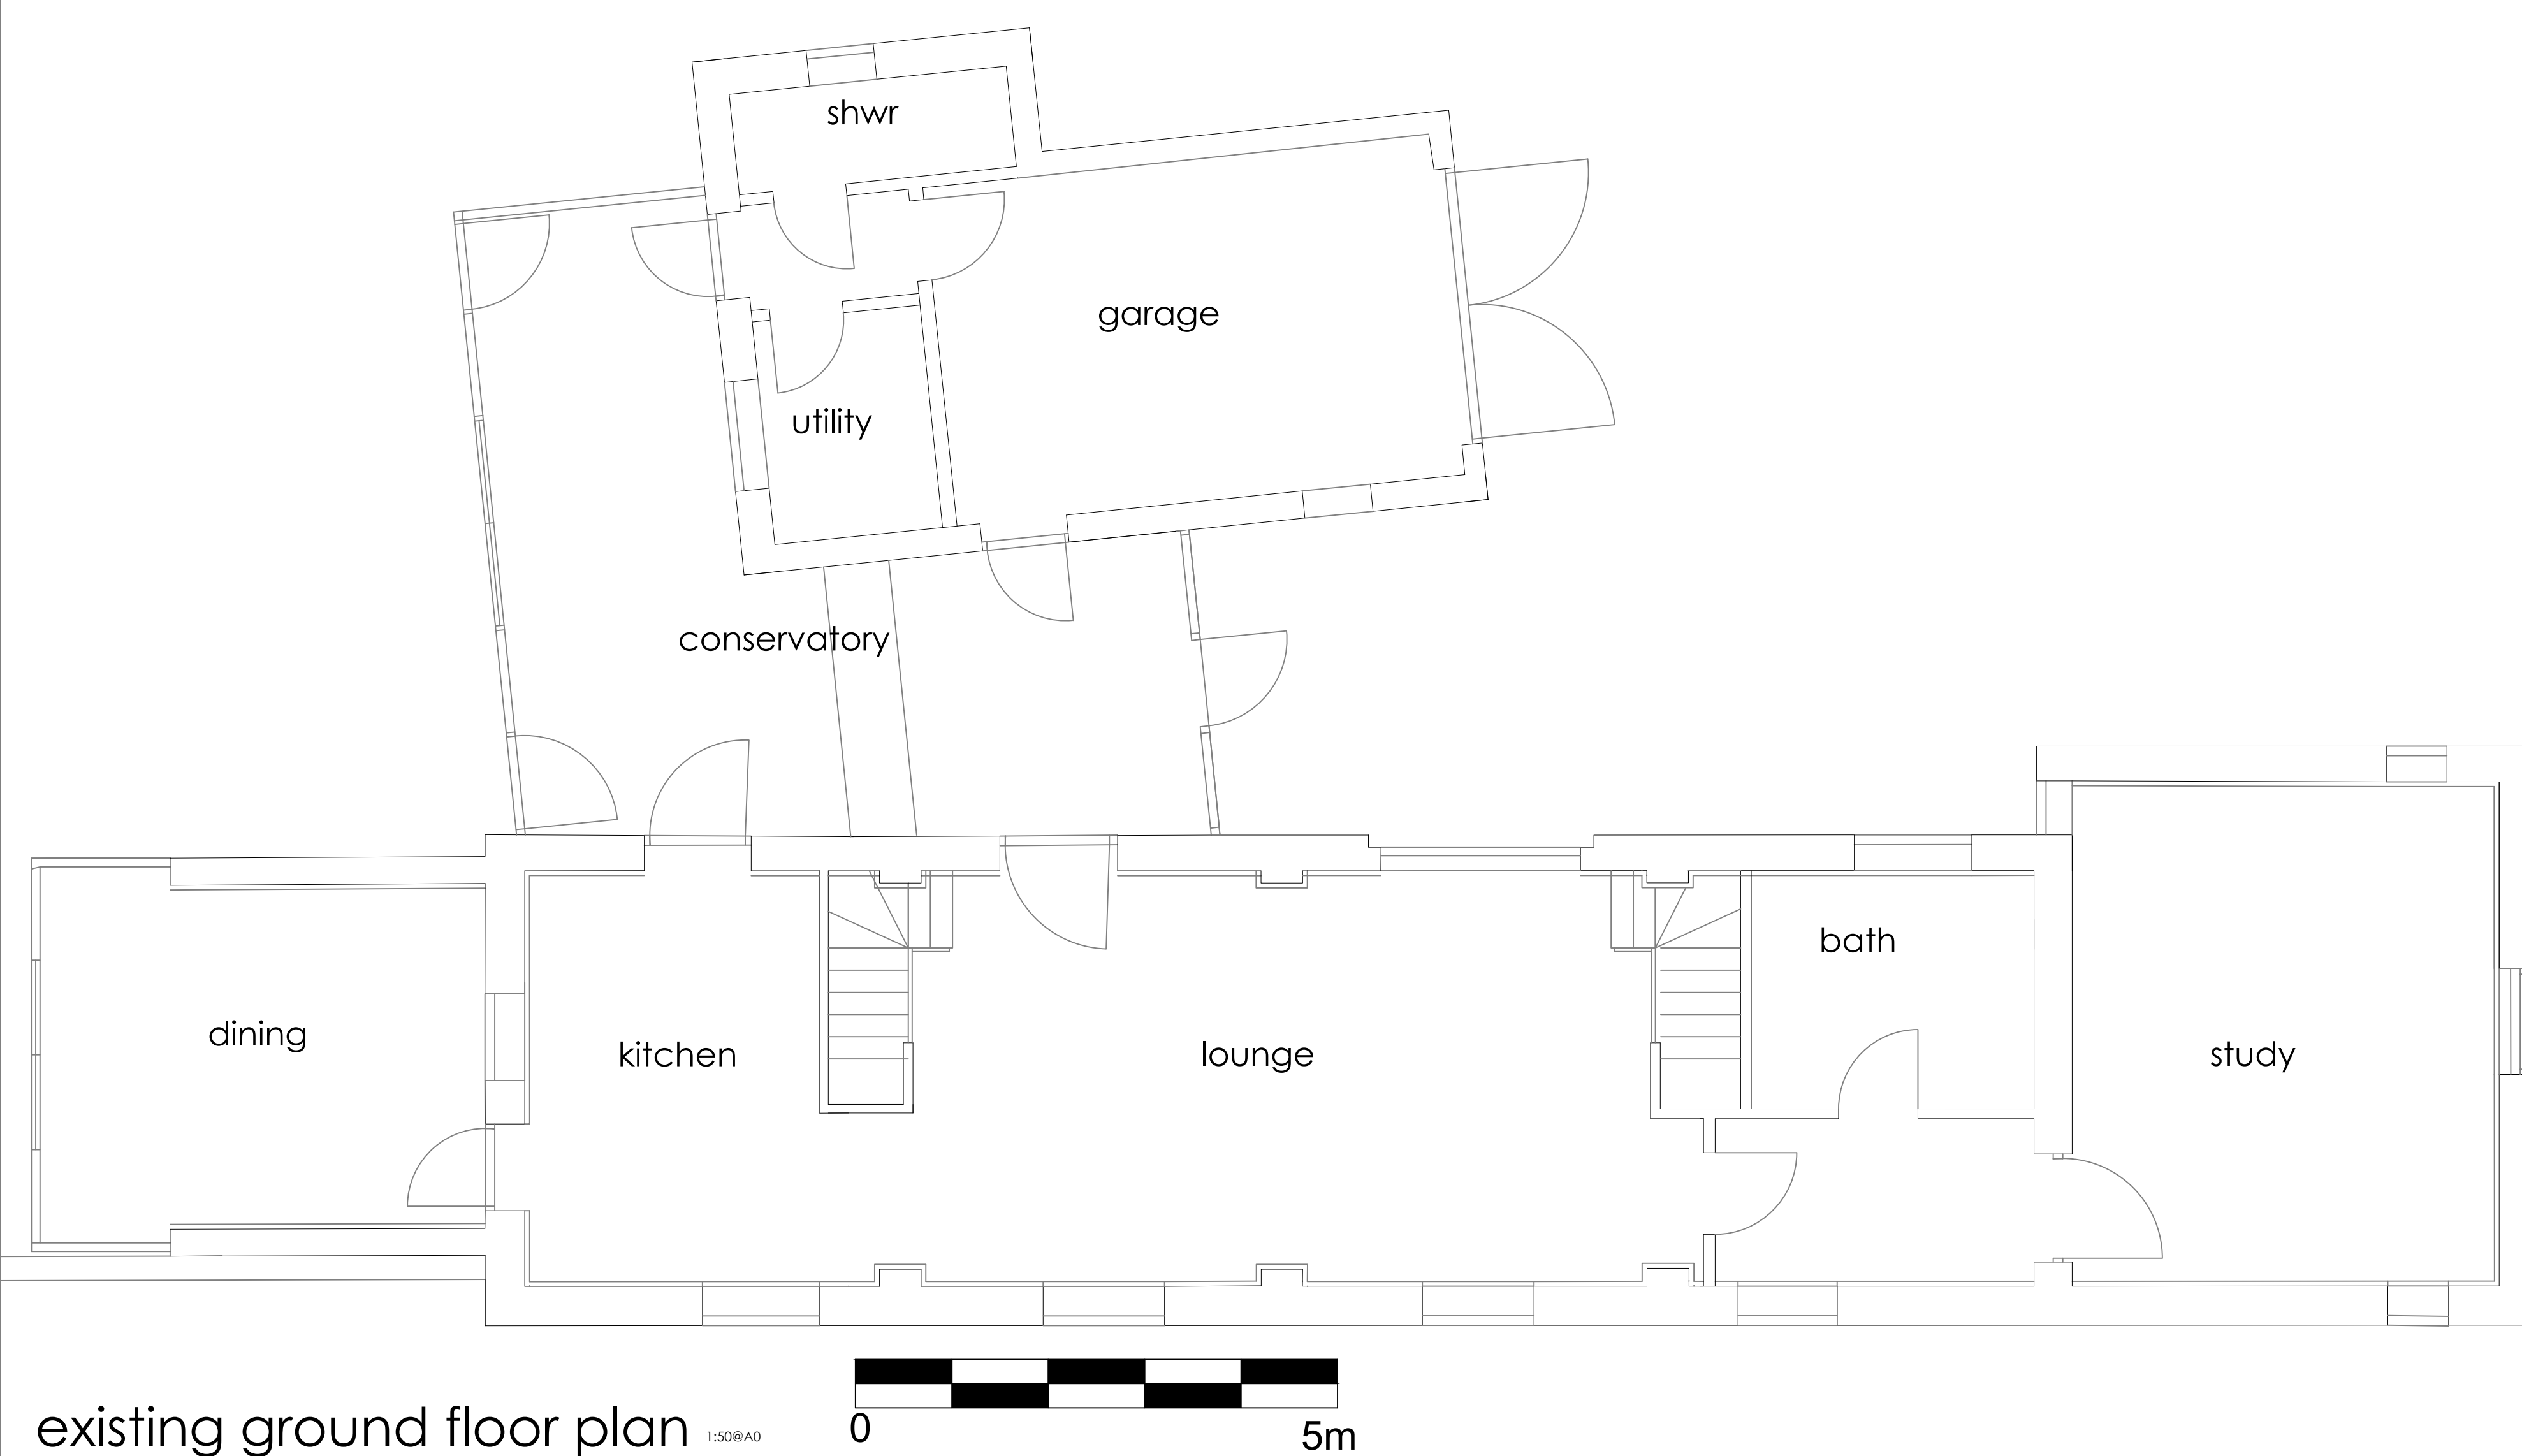
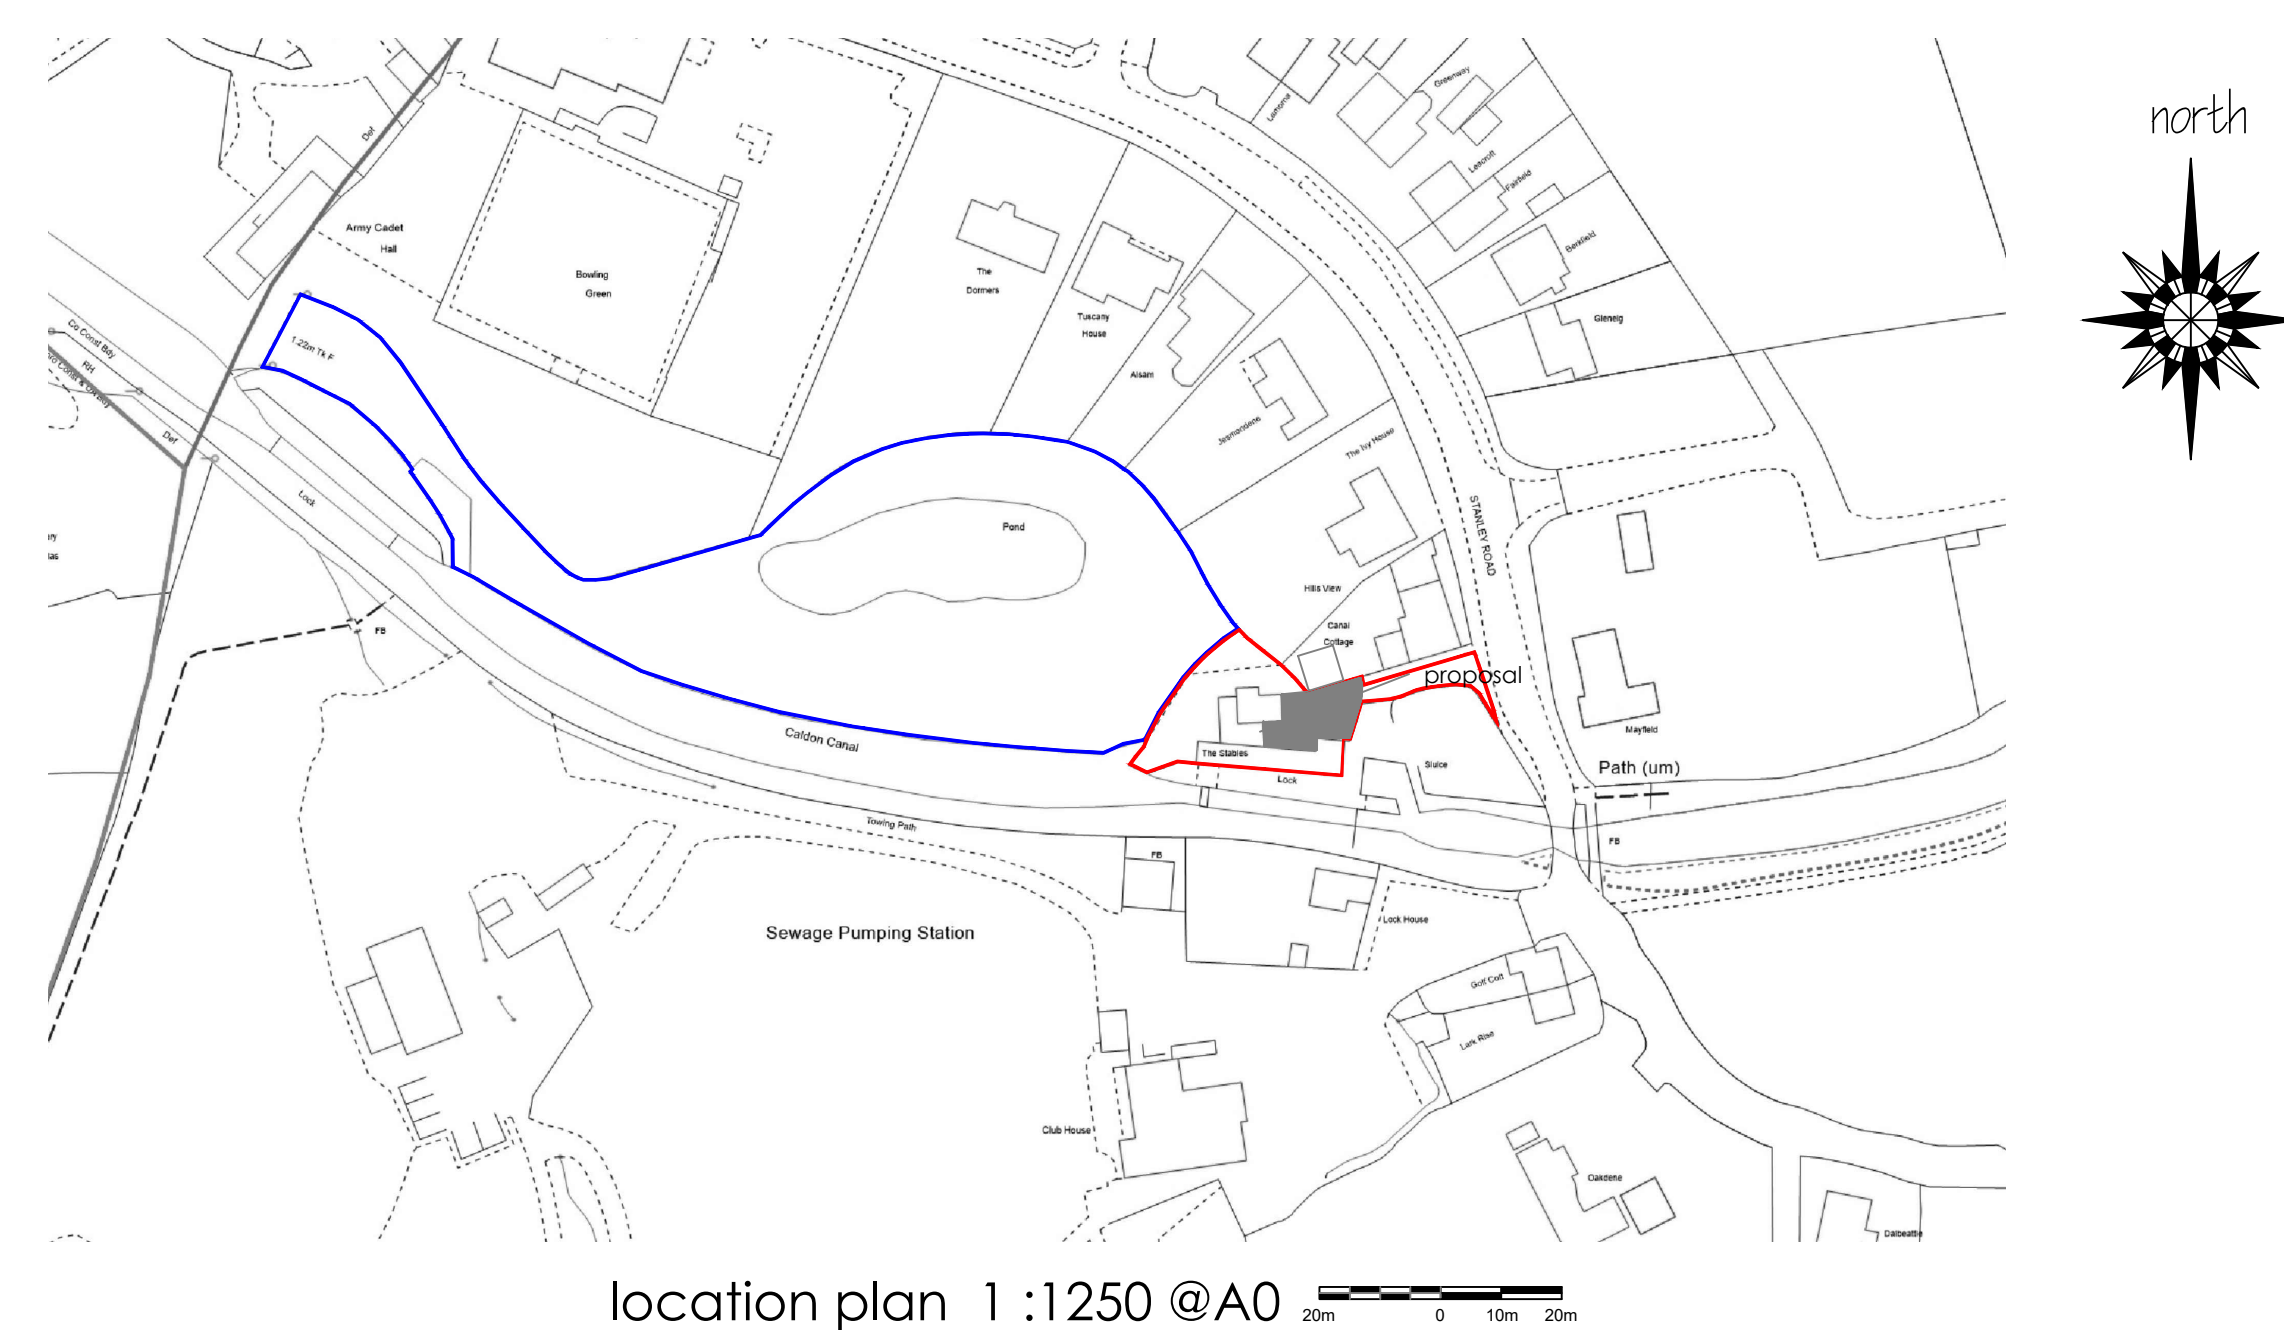
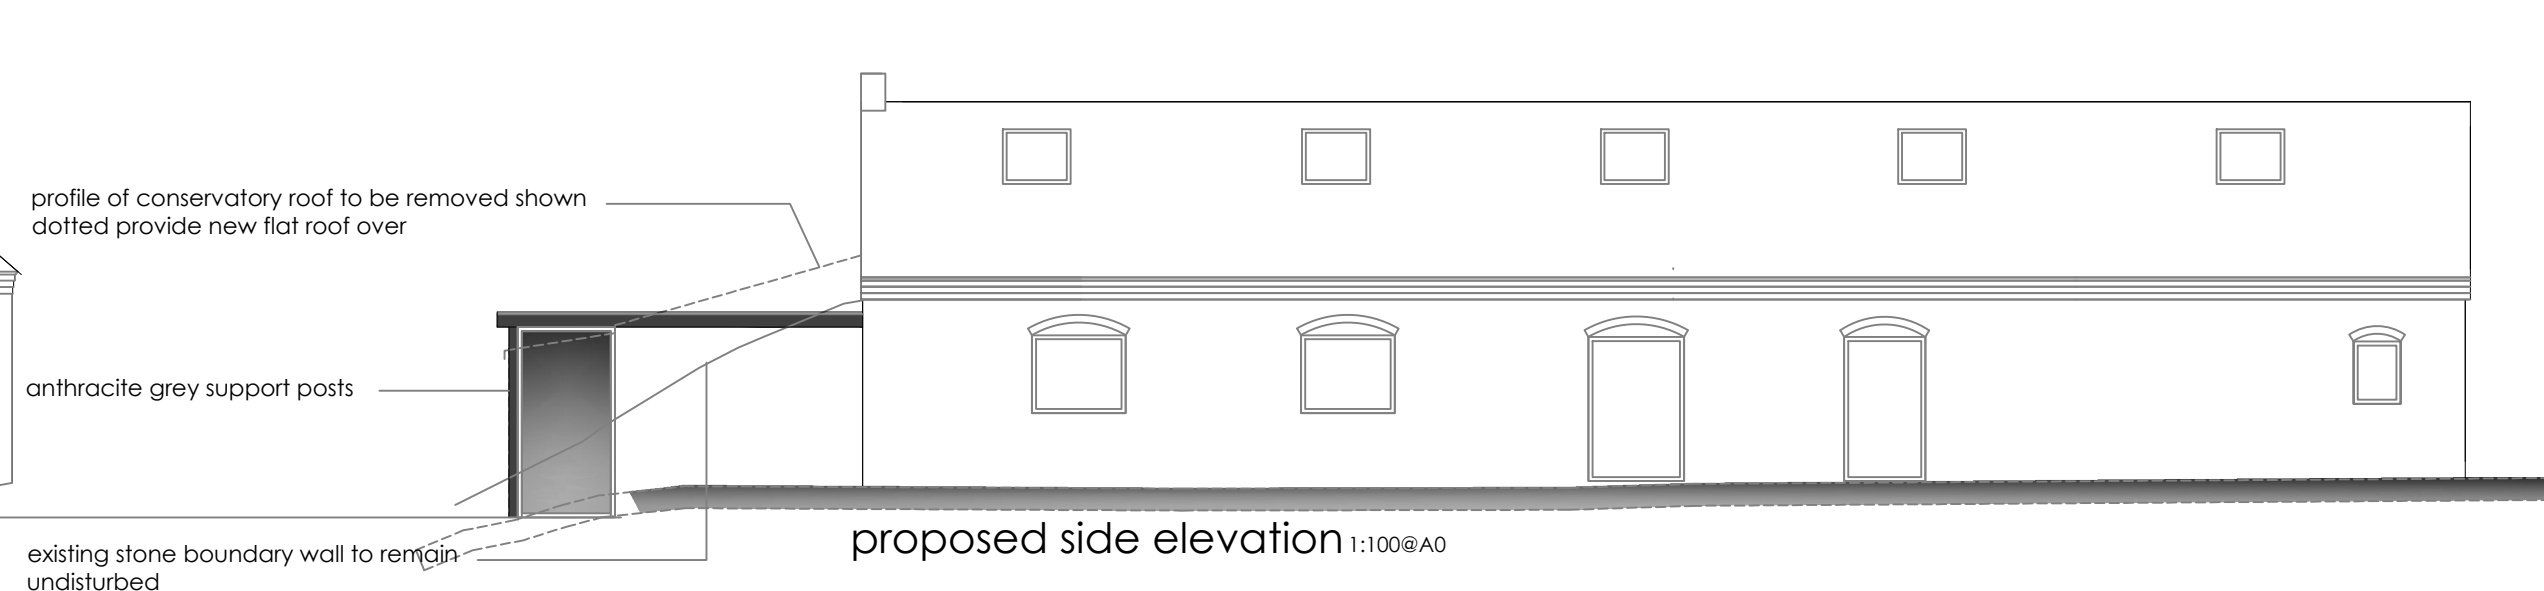
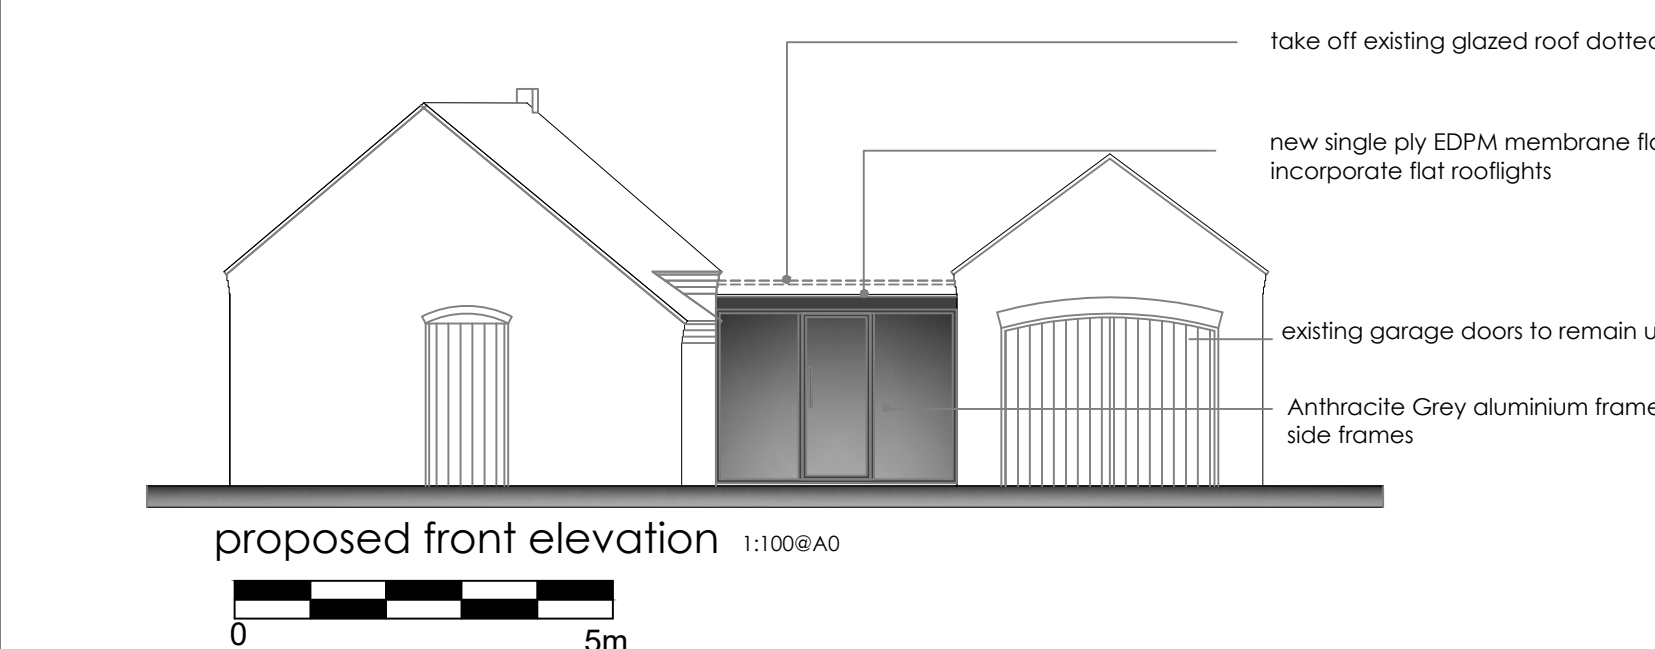
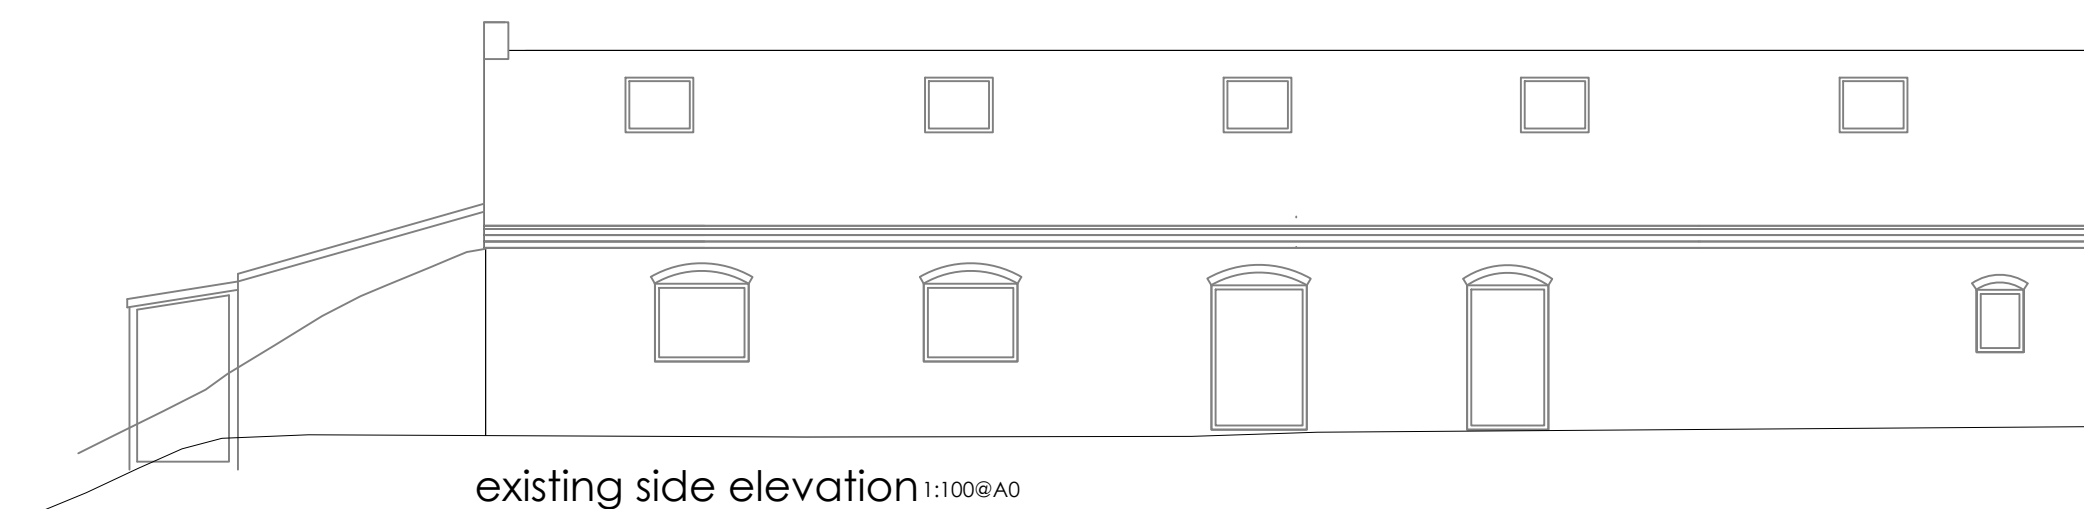
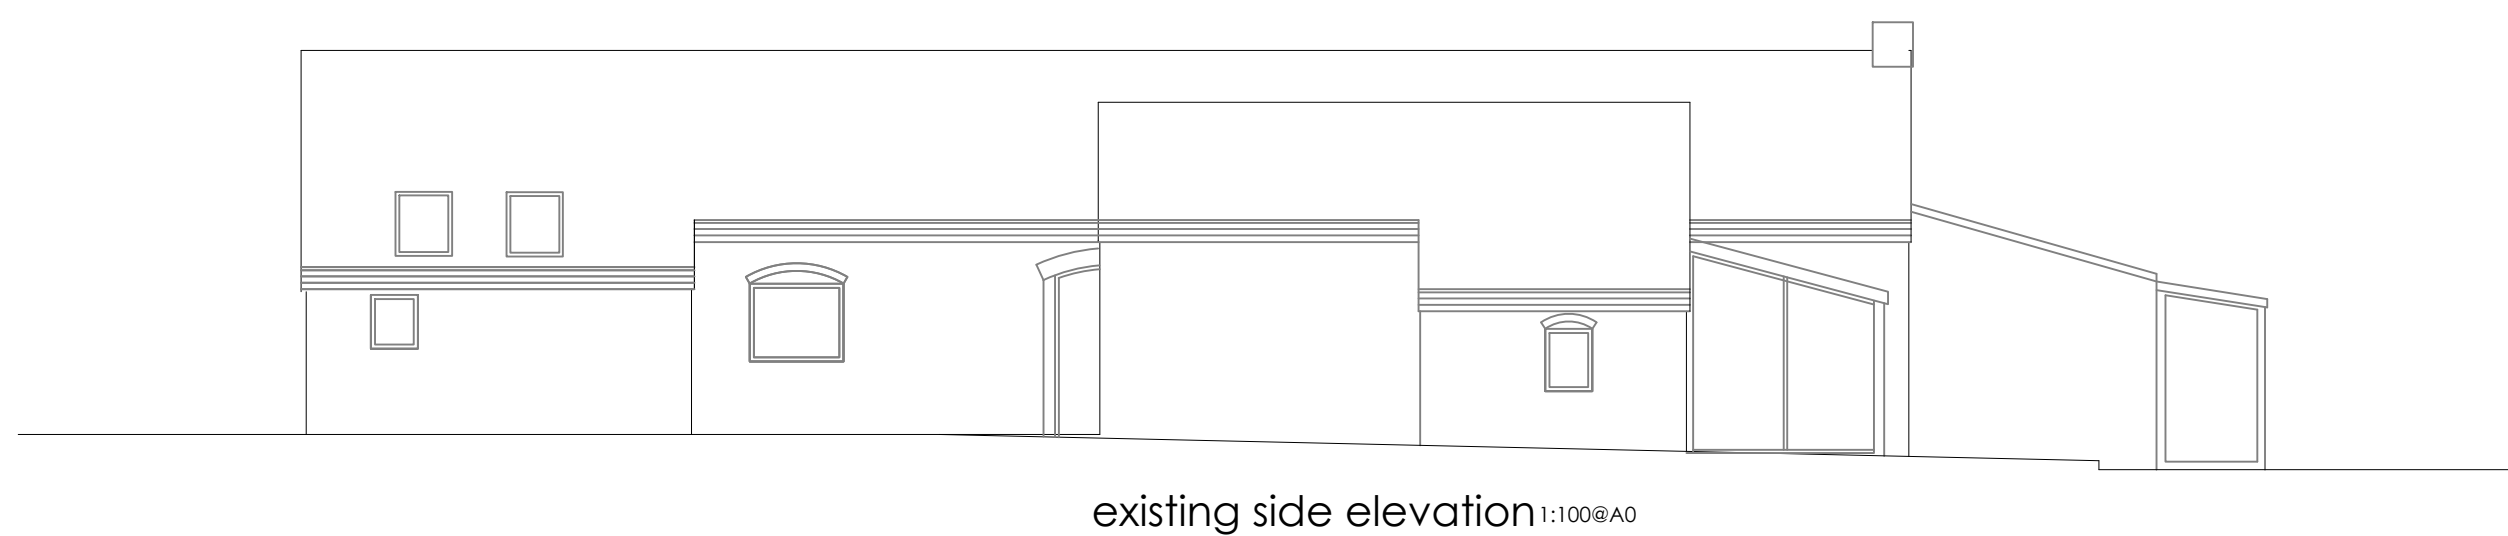
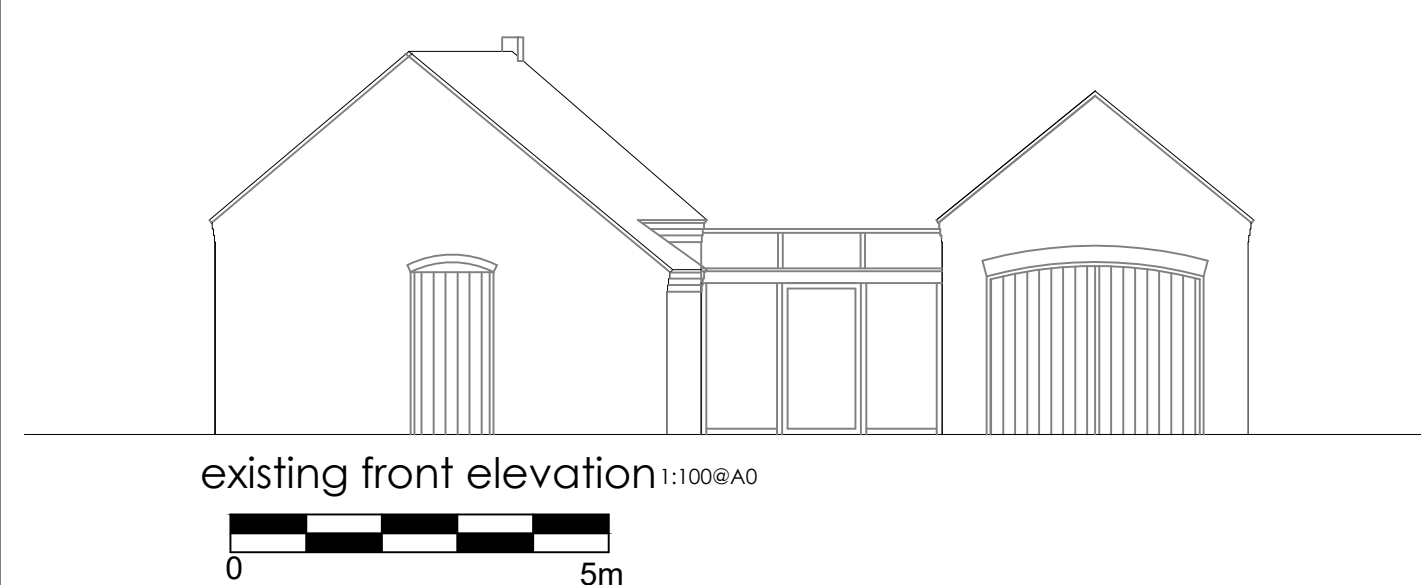
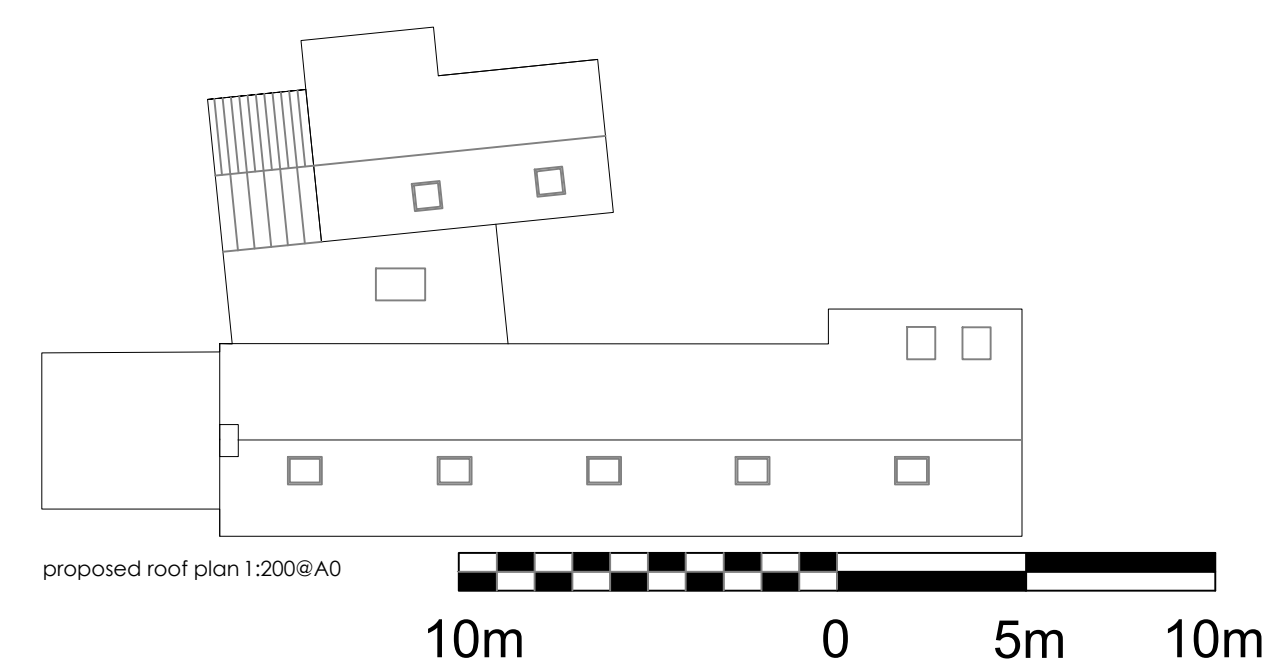


Revision	Comments	Date

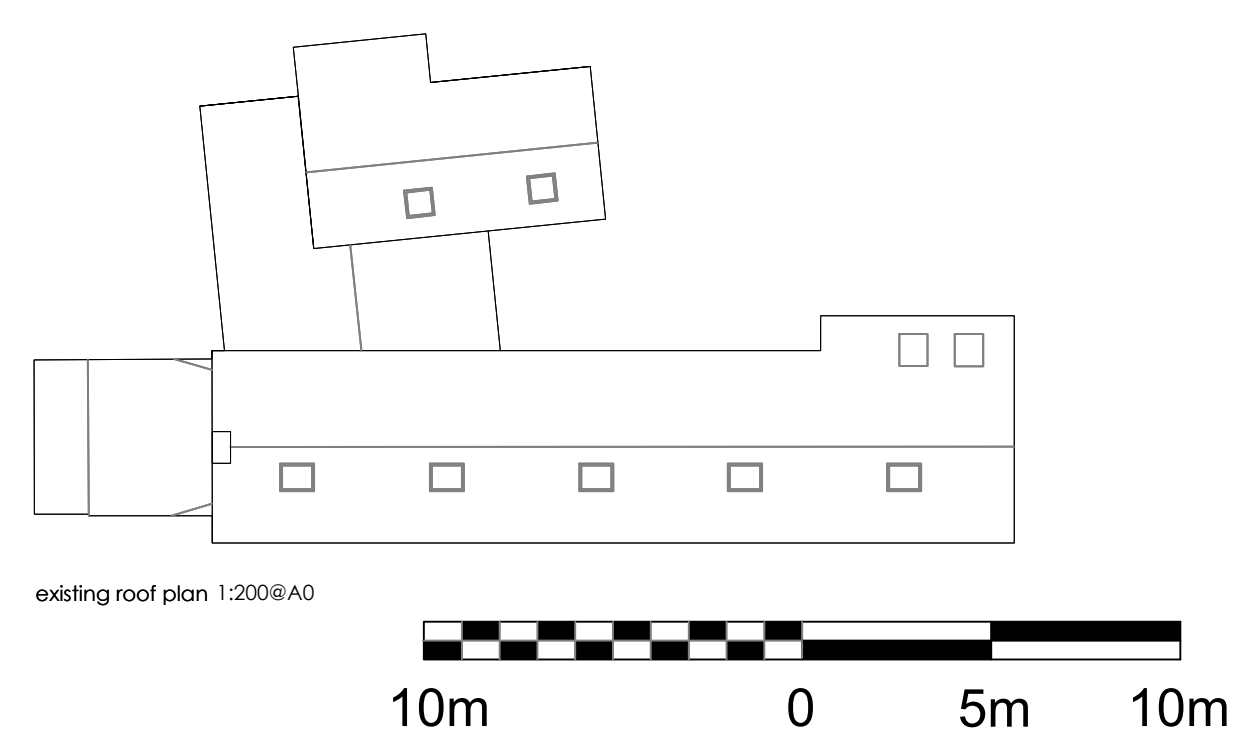

Robert Berry MCIAT
Architectural services
10 Turo Close, Congleton, Cheshire, CW12 3BD
t: 01260 279098 m: 07790 179093 e: robert.berry10@yahoo.co.uk

Client
Mr M Willis

Project
Proposed alterations at The Stables
Stanley Road, Stockton Brook
ST9 9LW

Title
Scheme layout plan

Scale (RAQ) 1:50 1:100

Date Nov 2022

Deg no 2012/04 Re