


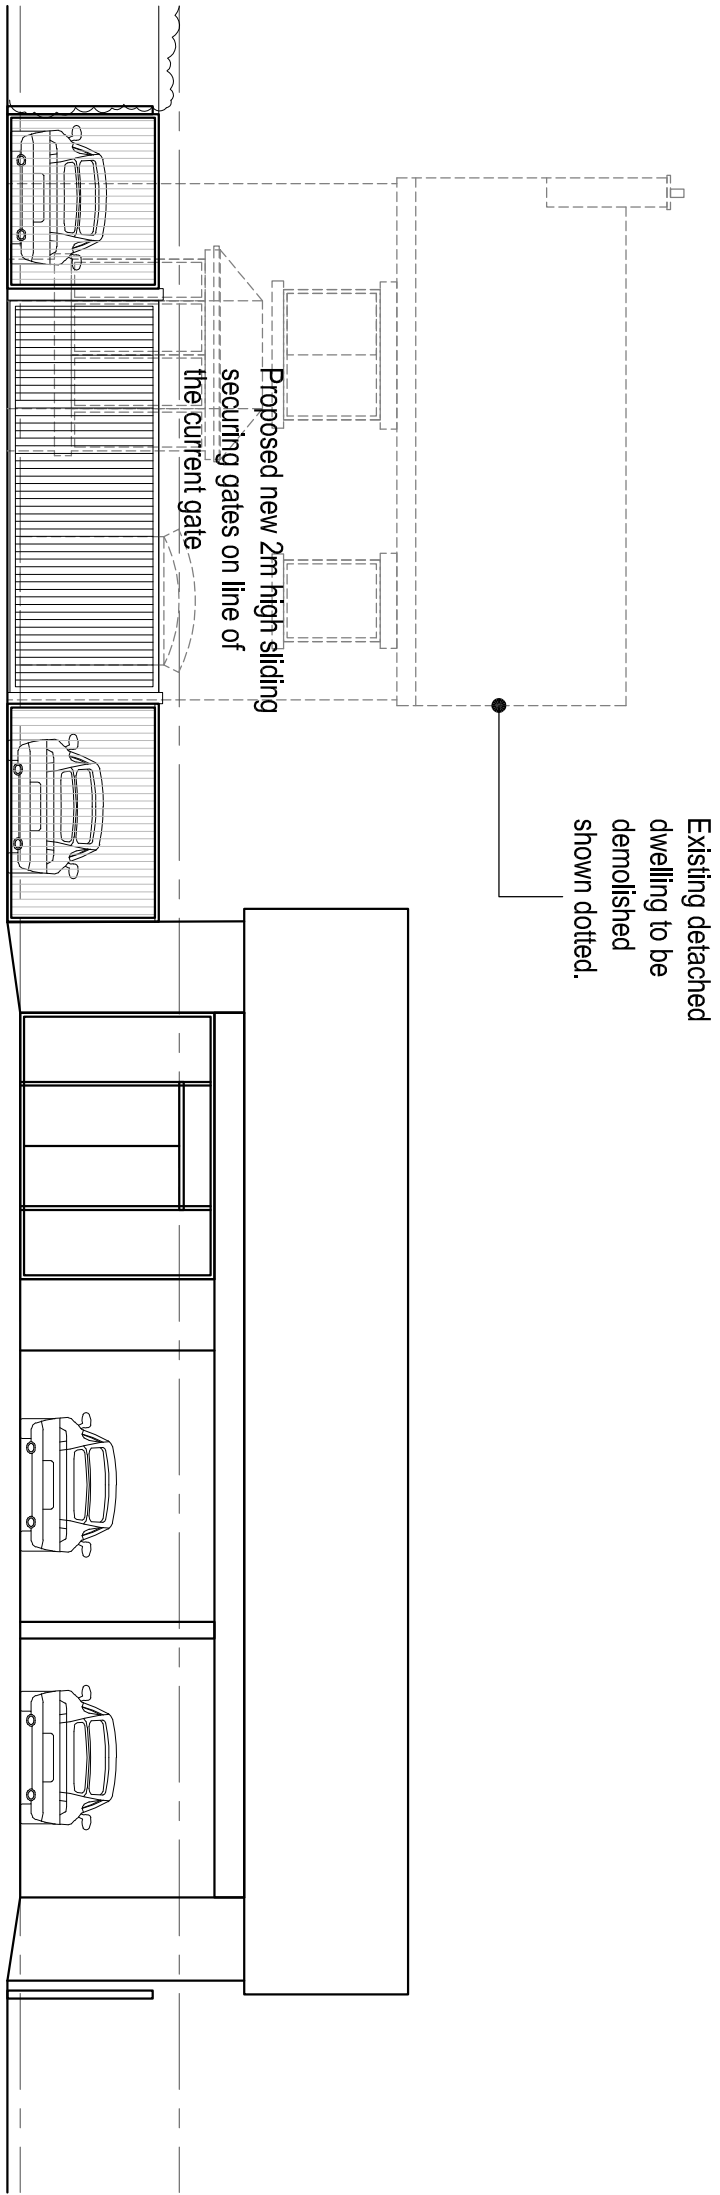

Front elevation to Tean Road 1:100



SITE LOCATION PLAN 1:1250



SITE LAYOUT PLAN AS PROPOSED 1:200