
Copyright of this drawing is vested in the Architect and it must not be copied or reproduced without consent. Figured dimensions only are to be taken from this drawing. All contractors must visit the site and be responsible for taking and checking all dimensions relative to their work. Hewitt&Carr Architects Ltd are to be advised of any variation between drawings and site conditions.
CLIENTS ARE ADVISED TO CLARIFY DIMENSIONS WITH THE ARCHITECT PRIOR TO SETTING OUT AND NOT TO SCALE FROM THE DRAWING

Ordnance Survey © Crown copyright 2022 All rights reserved. Licence number 100051789

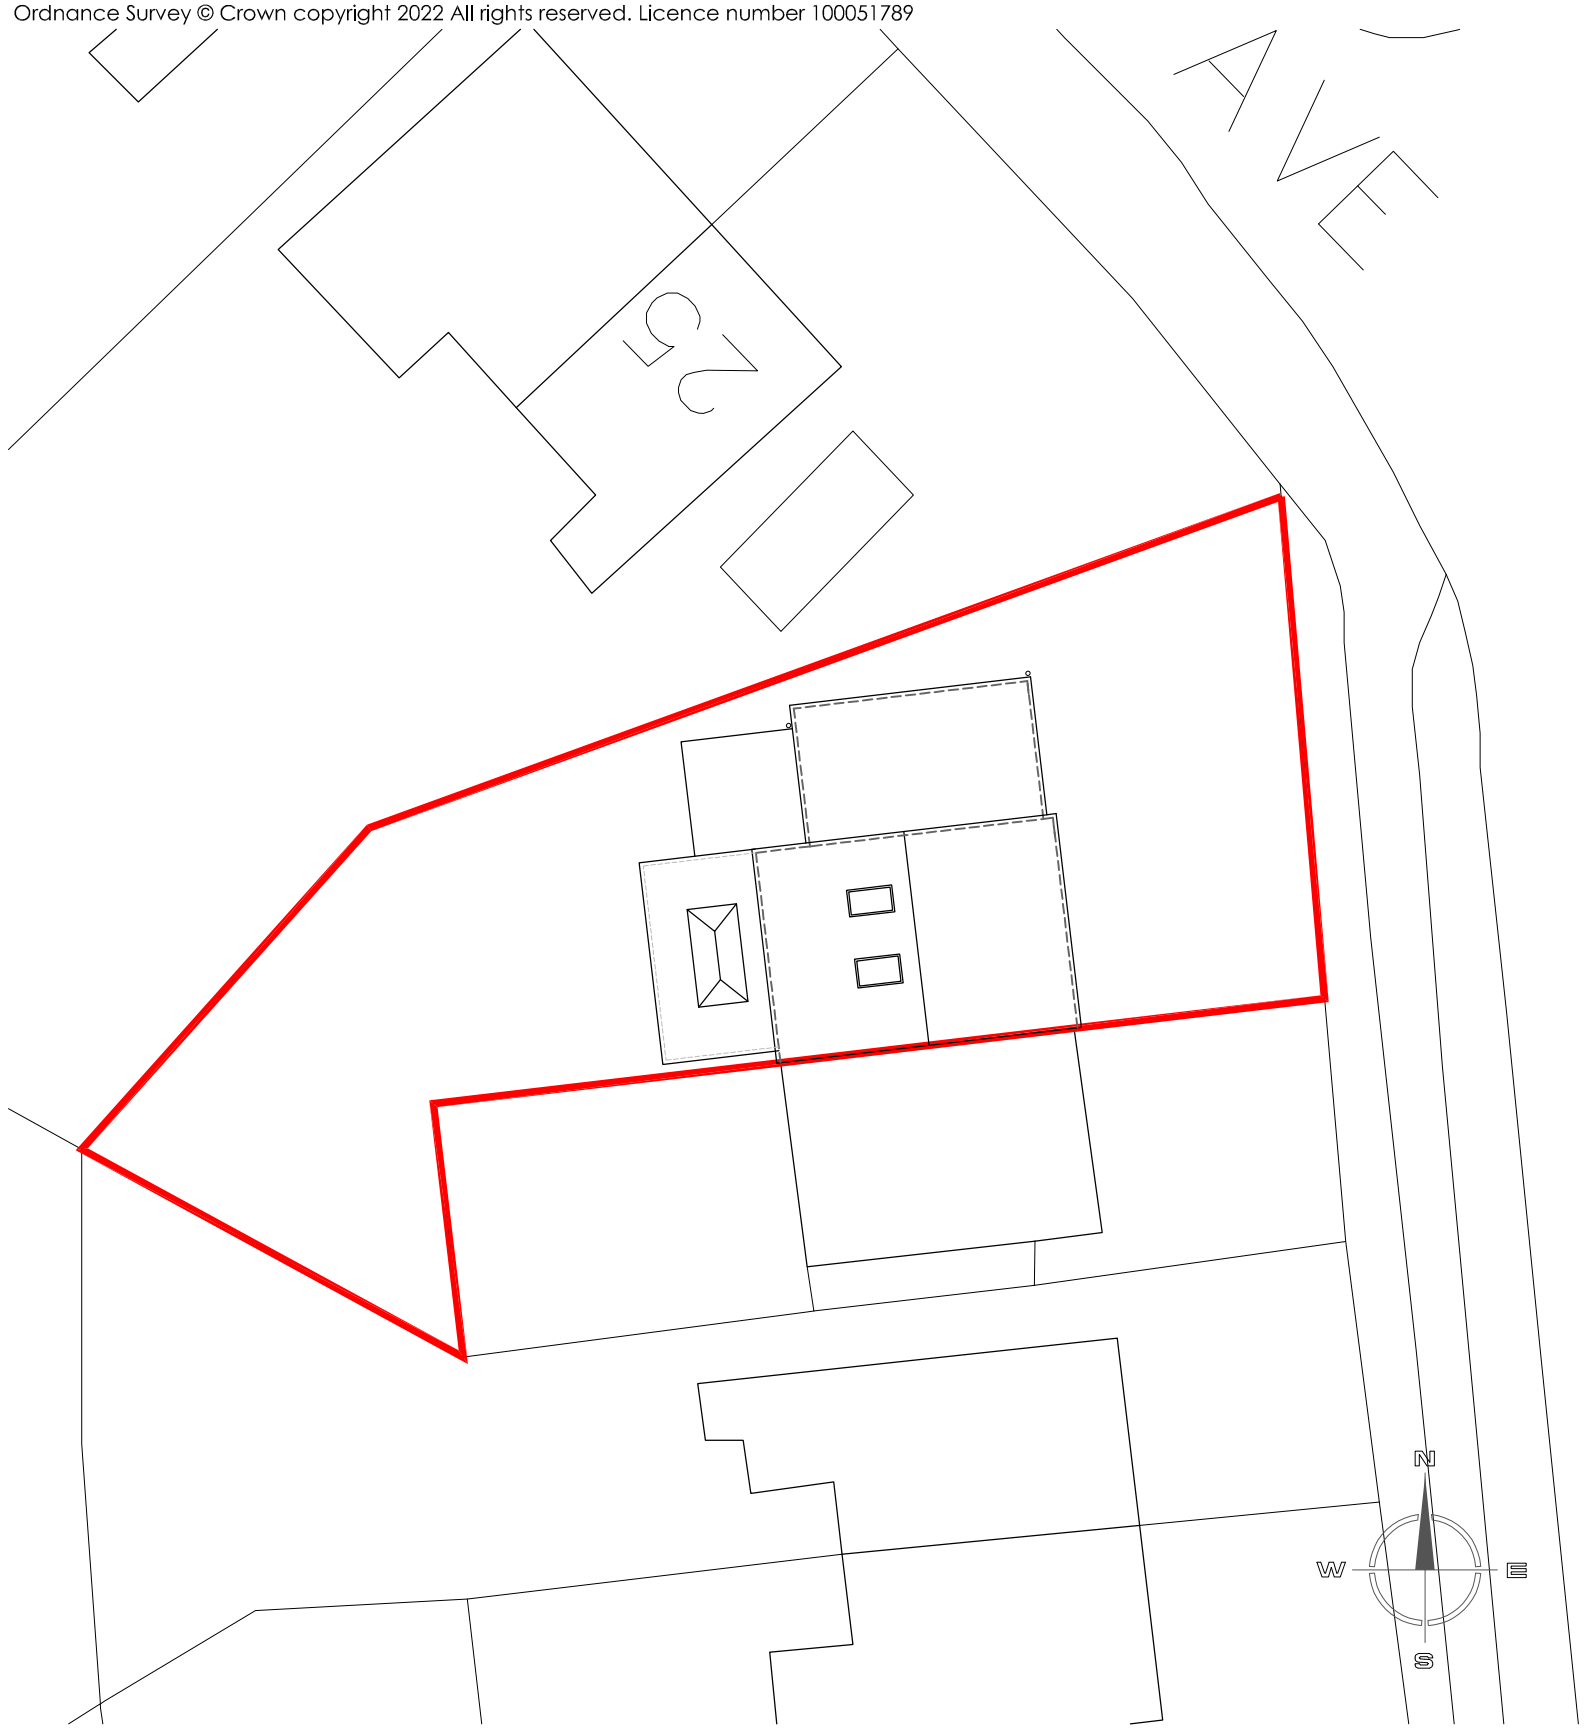

1:200

4m 0 4m 8m 12m 16m 20m

SITE LAYOUT PLAN 1:200

Ordnance Survey © Crown copyright 2022 All rights reserved.
Licence number 100051789



SITE LOCATION PLAN 1:250

1:1250

25m 0 25m 50m 75m 100m 125m

Rev.	Drawn	Comments	Date

Hewitt&Carr Architects
A: DaisyBank House | 17-19 Leek Road | Cheadle | ST10 1JE
T: 01538 756888
E: enquiries@hcarchitects.co.uk
W: www.hcarchitects.co.uk

Client
Mrs L Lewis
47 Froghall Road, Cheadle, ST10 1JR

Project
Proposed rear single storey extension with demolition of existing conservatory and internal alterations

Title
Site layout and location plans

SCHEME

Status
Scheme Proposals

Date Sept 2022 Drawn NNC

Scale @A3 As noted Checked

Project No 01220 Drawing No. AL(0)04 Rev

File Ref: C:\