
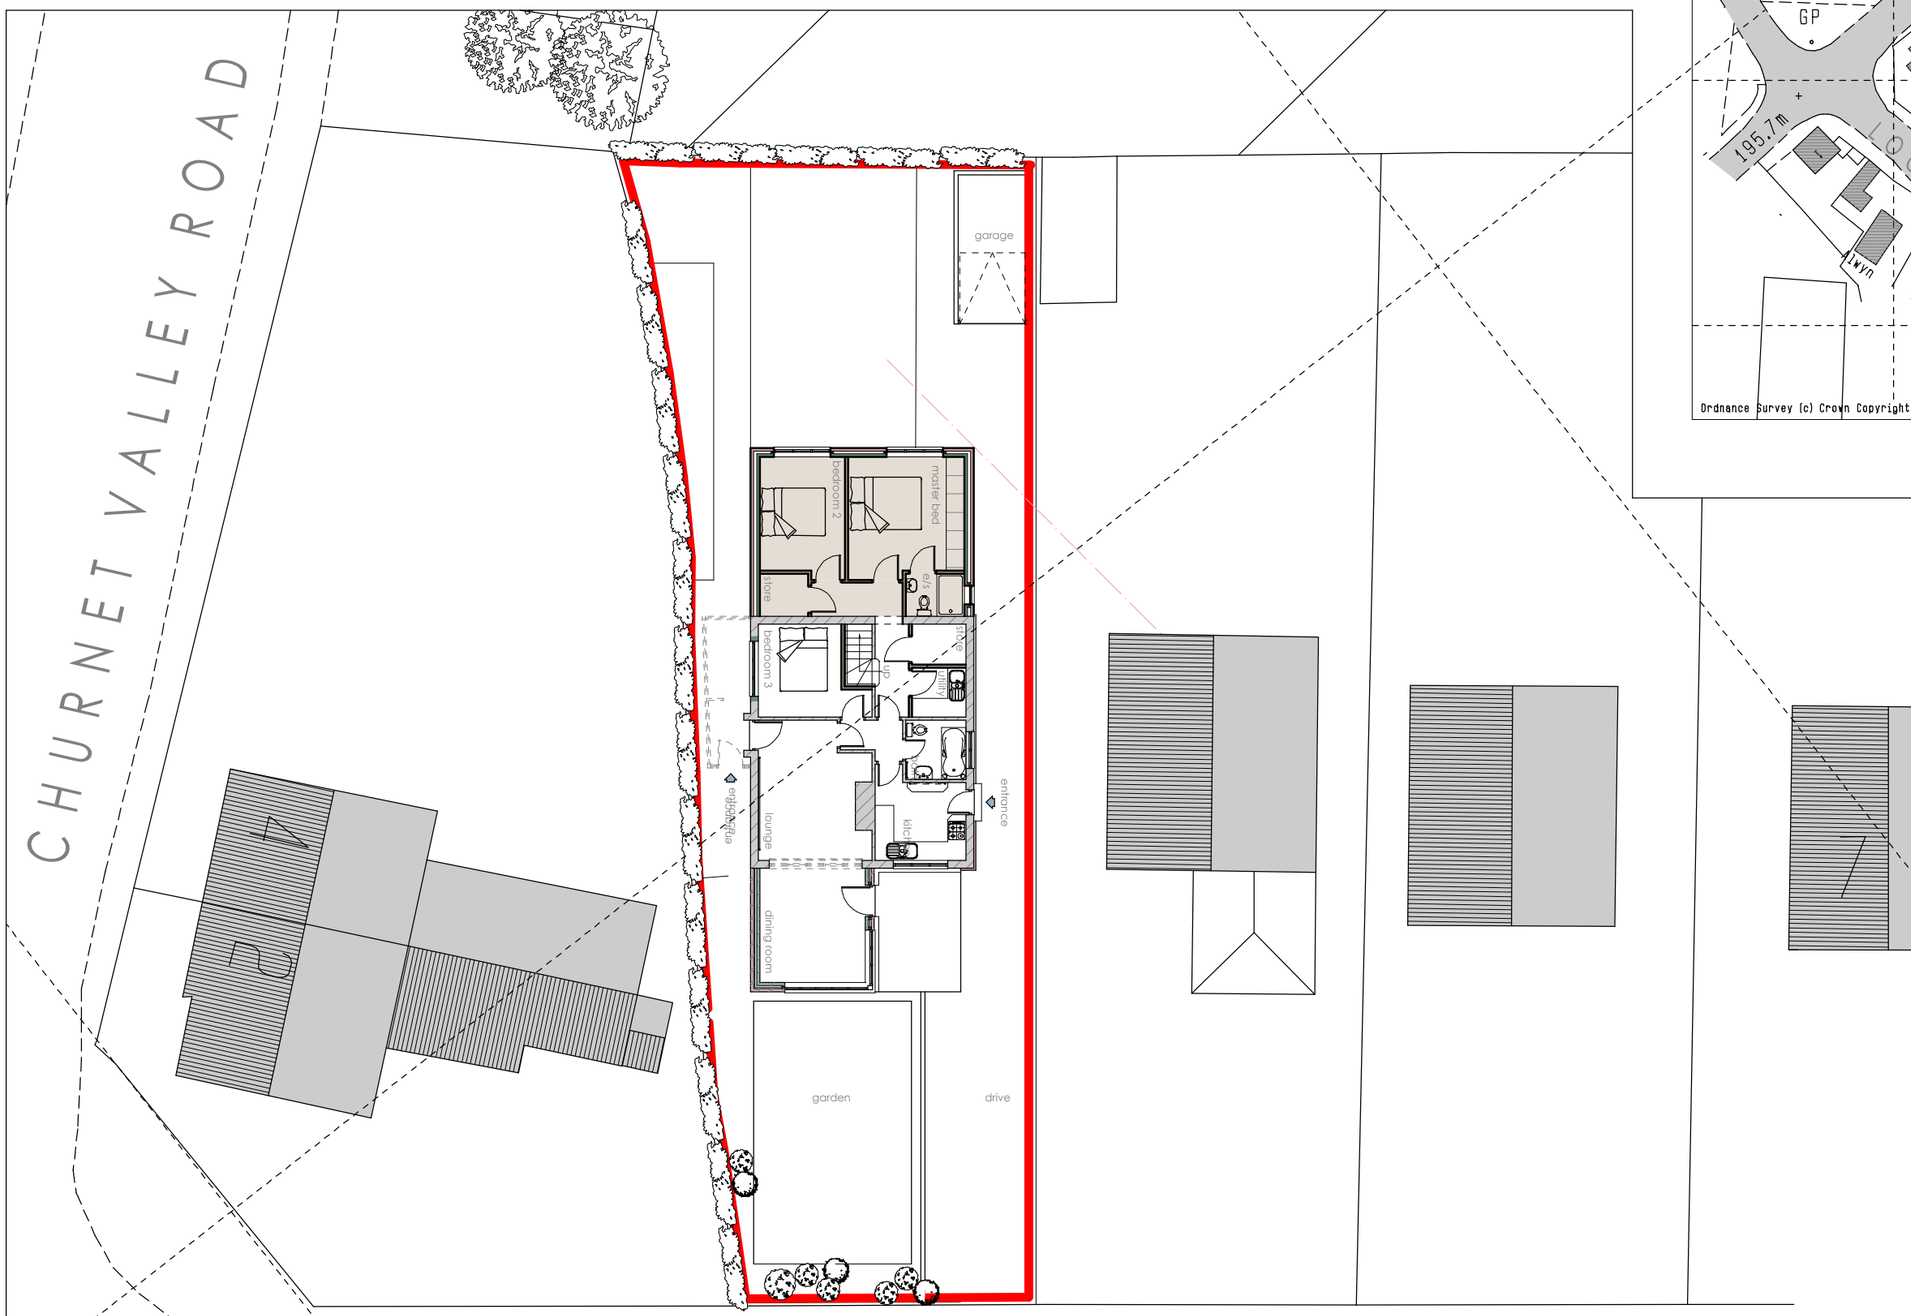


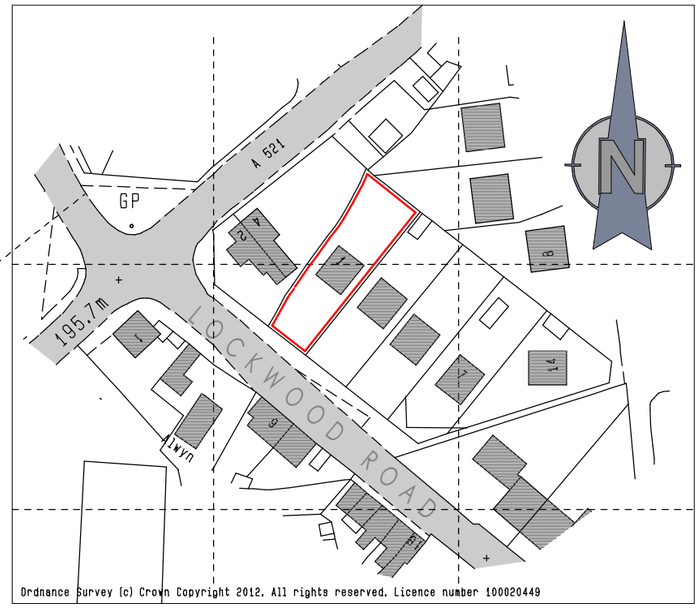

Ordnance Survey (c) Crown Copyright 2012. All rights reserved. Licence number 100020449

A3

Client

Mr. & Mrs. M. Chappell

Contract

The Proposed alterations and extension to
1 Lockwood Road, Kingsley Holt, Staffordshire

Drawing Title

Site Location Plan
Site Layout Plan

Date	September 2022	Status	Preliminary
Scale	1:200 1:1250 @ A3	Contract Number	5023
Drg. No.	5023 - 200	Revision Suffix	A B

Revisions

Rev A		
Rev B		

BYATT OLIVER
— ASSOCIATES —

Telephone 01785 719268
Email info@byattoliver.co.uk
Website www.byattoliver.co.uk
Partner Oliver
Unit 18 Whitebridge Way, Whitebridge Industrial Estate, Stone, Staffordshire ST15 8LQ