
elevation from No 3.






elevation from No. 4 Churnet Valley Road

rear elevation

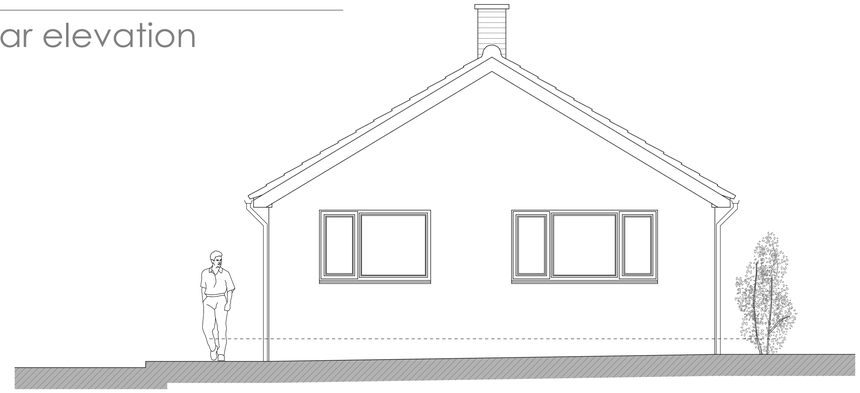



elevation from lockwood road

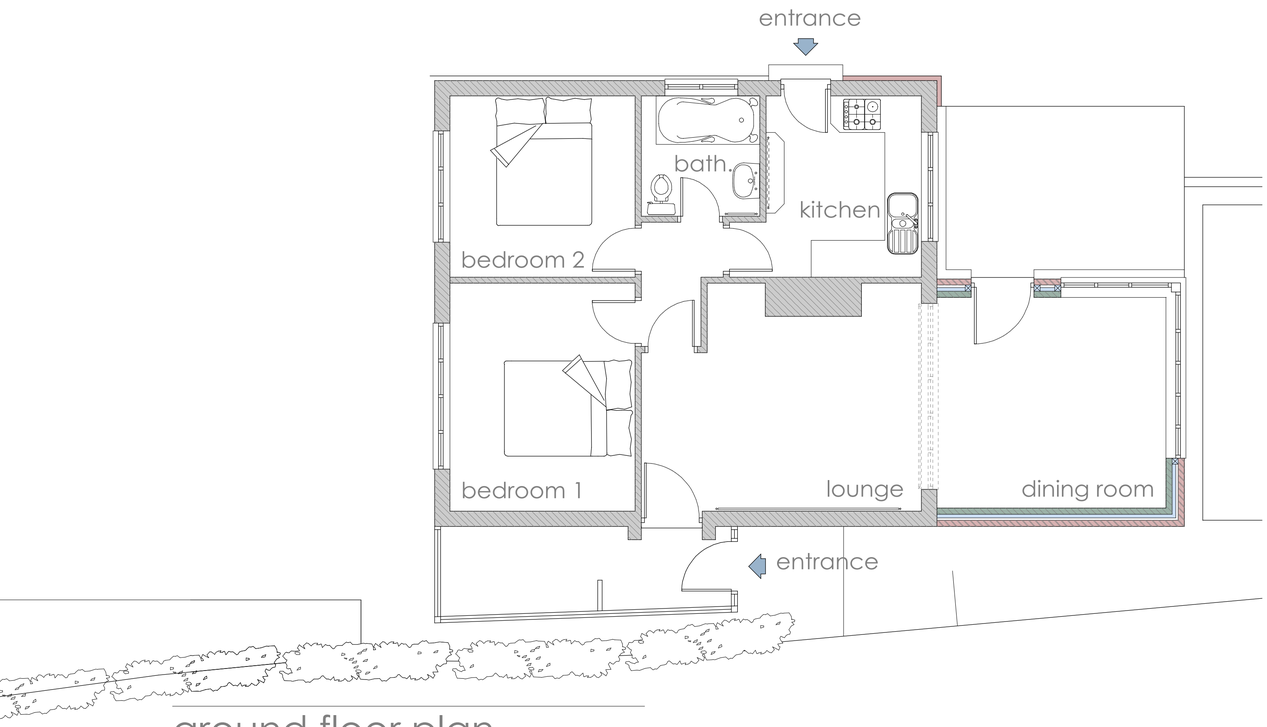

ground floor plan

scale 1:50

A1

Notes

Client

Mr. & Mrs. M. Chappell

Contract

The Proposed alterations and extension to
1 Lockwood Road, Kingsley Holt, Staffordshire

Drawing Title

Existing Conditions
Floor Plans and Elevations

Date: July 2022	Status: Preliminary
Scale: 1:50 @ A1	Contract Number: 5023
Drg. No.: 5023 - 300	Revision Suffix:

Revisions

BYATT OLIVER
— ASSOCIATES —

Tel+phone: 01785 719148
Email: enquiries@byattoliver.co.uk
Website: www.byattoliver.co.uk

Byatt Oliver
Unit 1B Whitebridge Way, Whitebridge Industrial Estate, Stone, Staffordshire ST15 8LQ