
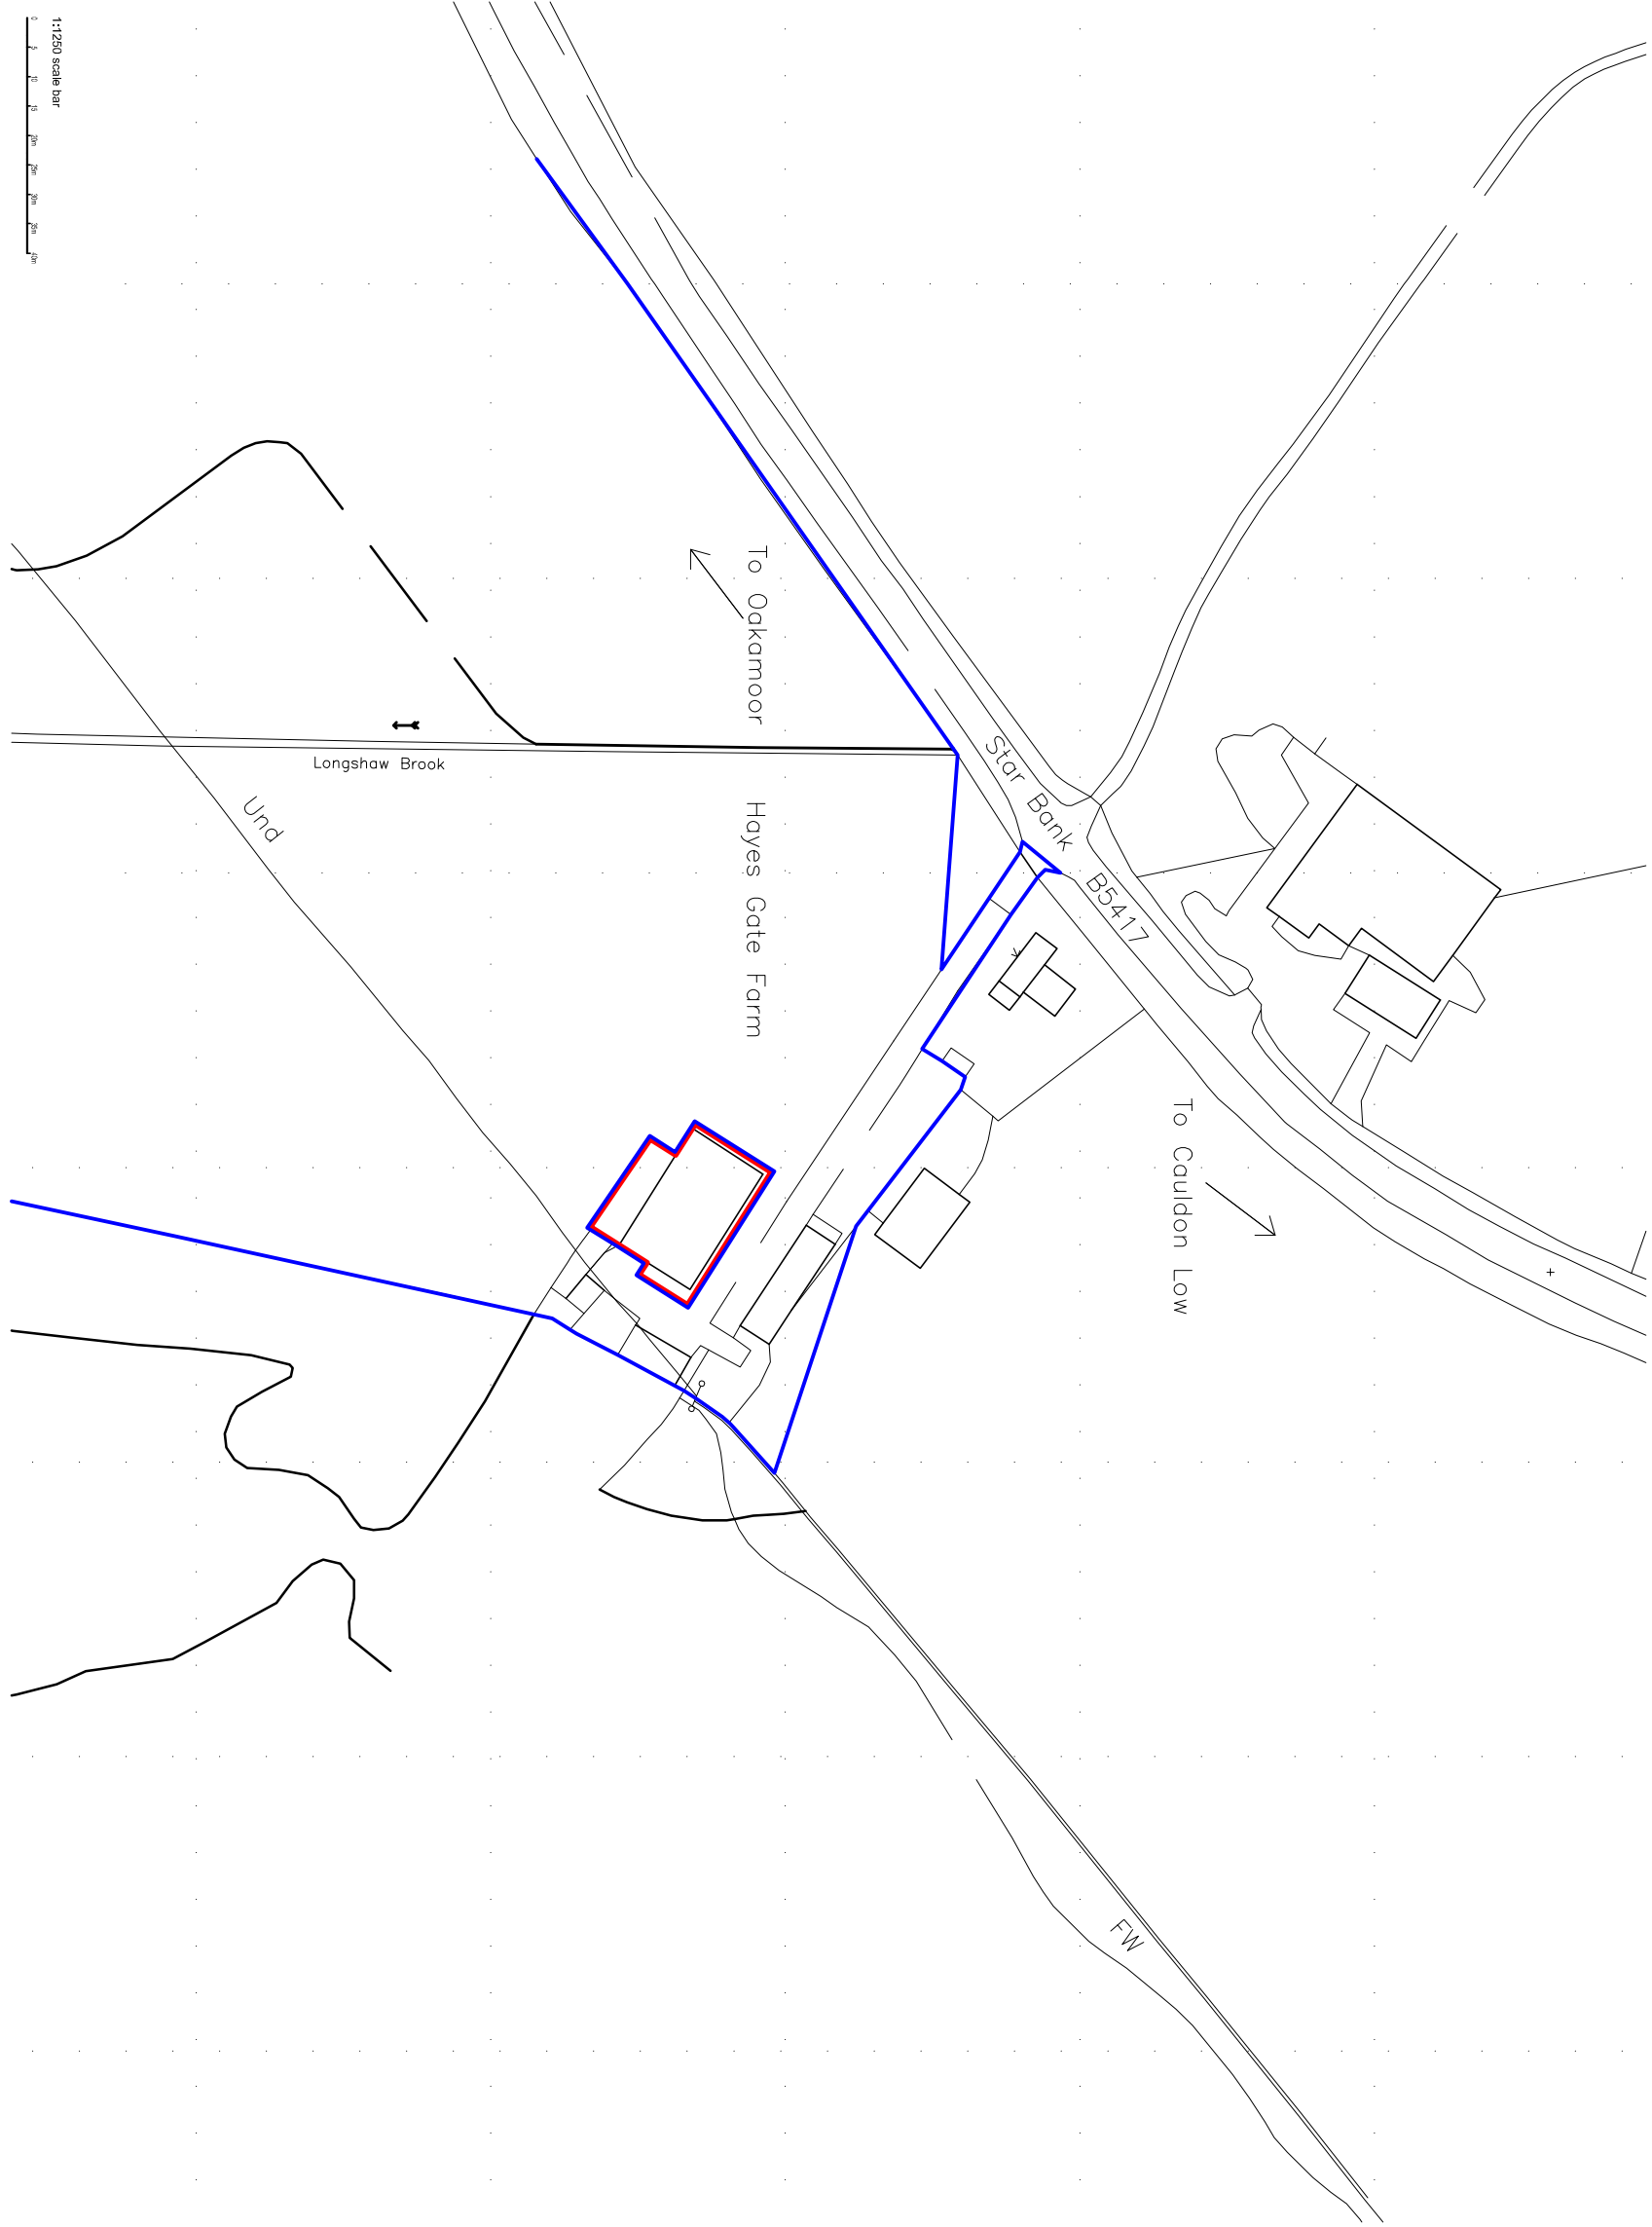


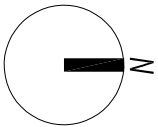

Revision	Date
A	19-09-17 JAM
Amendment to redline area	

KEY	
—	Application Site Area = 488m ²
—	Land also in applicant's ownership

 Second Floor, Suite 3 Wilburn House Vernon Gate Derby DE1 1UL Tel: 01332 342 371 Fax: 01332 247 255 E-mail: info@planningdesign.co.uk	PROJECT DESCRIPTION: Class Q barn conversion at Hayes Gate Farm, Star Road, Stoke-on-Trent, Staffordshire, ST10 3BN
CLIENT Mr M Mellor	DRAWING TITLE: Site Location Plan
DRAWING NUMBER: 001	CHECKED BY: MB
SCALE: 1:1250 @ A3	DATE: September 2016
STATUS PRELIMINARY	DRAWING REF: 1565 - 001

© COPYRIGHT EXISTS ON THE DESIGNS AND INFORMATION SHOWN ON THIS DRAWING : The Contractor must verify all dimensions on site before making shop drawings or commencing work of any kind. No dimensions to be scaled from this drawing. Architect to be notified of any discrepancies in dimensions immediately