


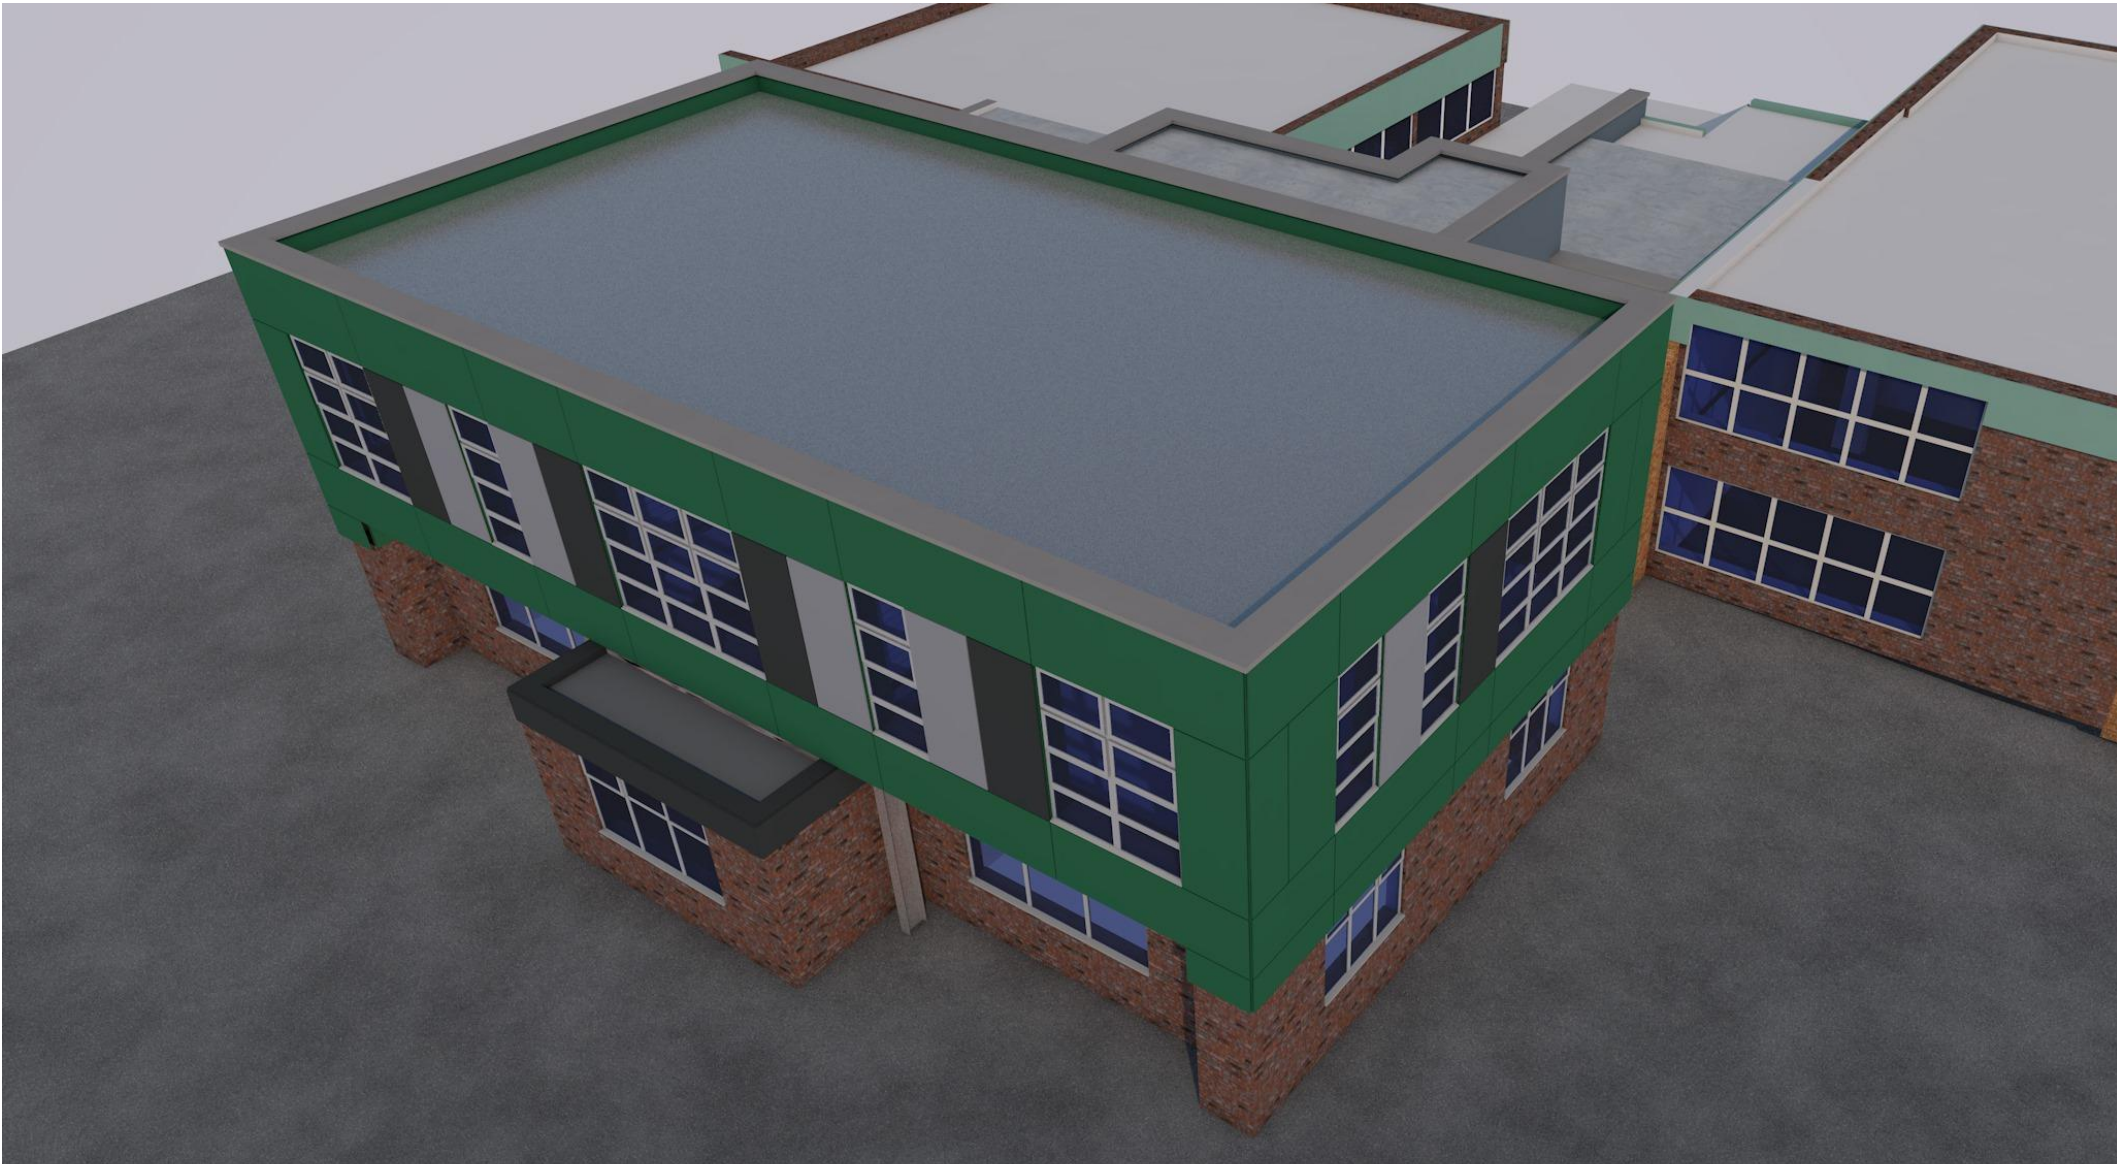

4855-01 Perspective 01



4855-01 Perspective 03



4855-01 Perspective 02

Client.
Werrington Primary School
Werrington

Project.
**Proposed Classroom Extension
and Alterations**

Scale	Issue Date	
1:2.67, 1:2.63, 1:2.59	21/10/2022	
Sheet Size	Drawn	
A2	IAM	

Title.
Perspectives

Drawing Number	/ (Revision)	Revision ID
4855-01-12P02		P02