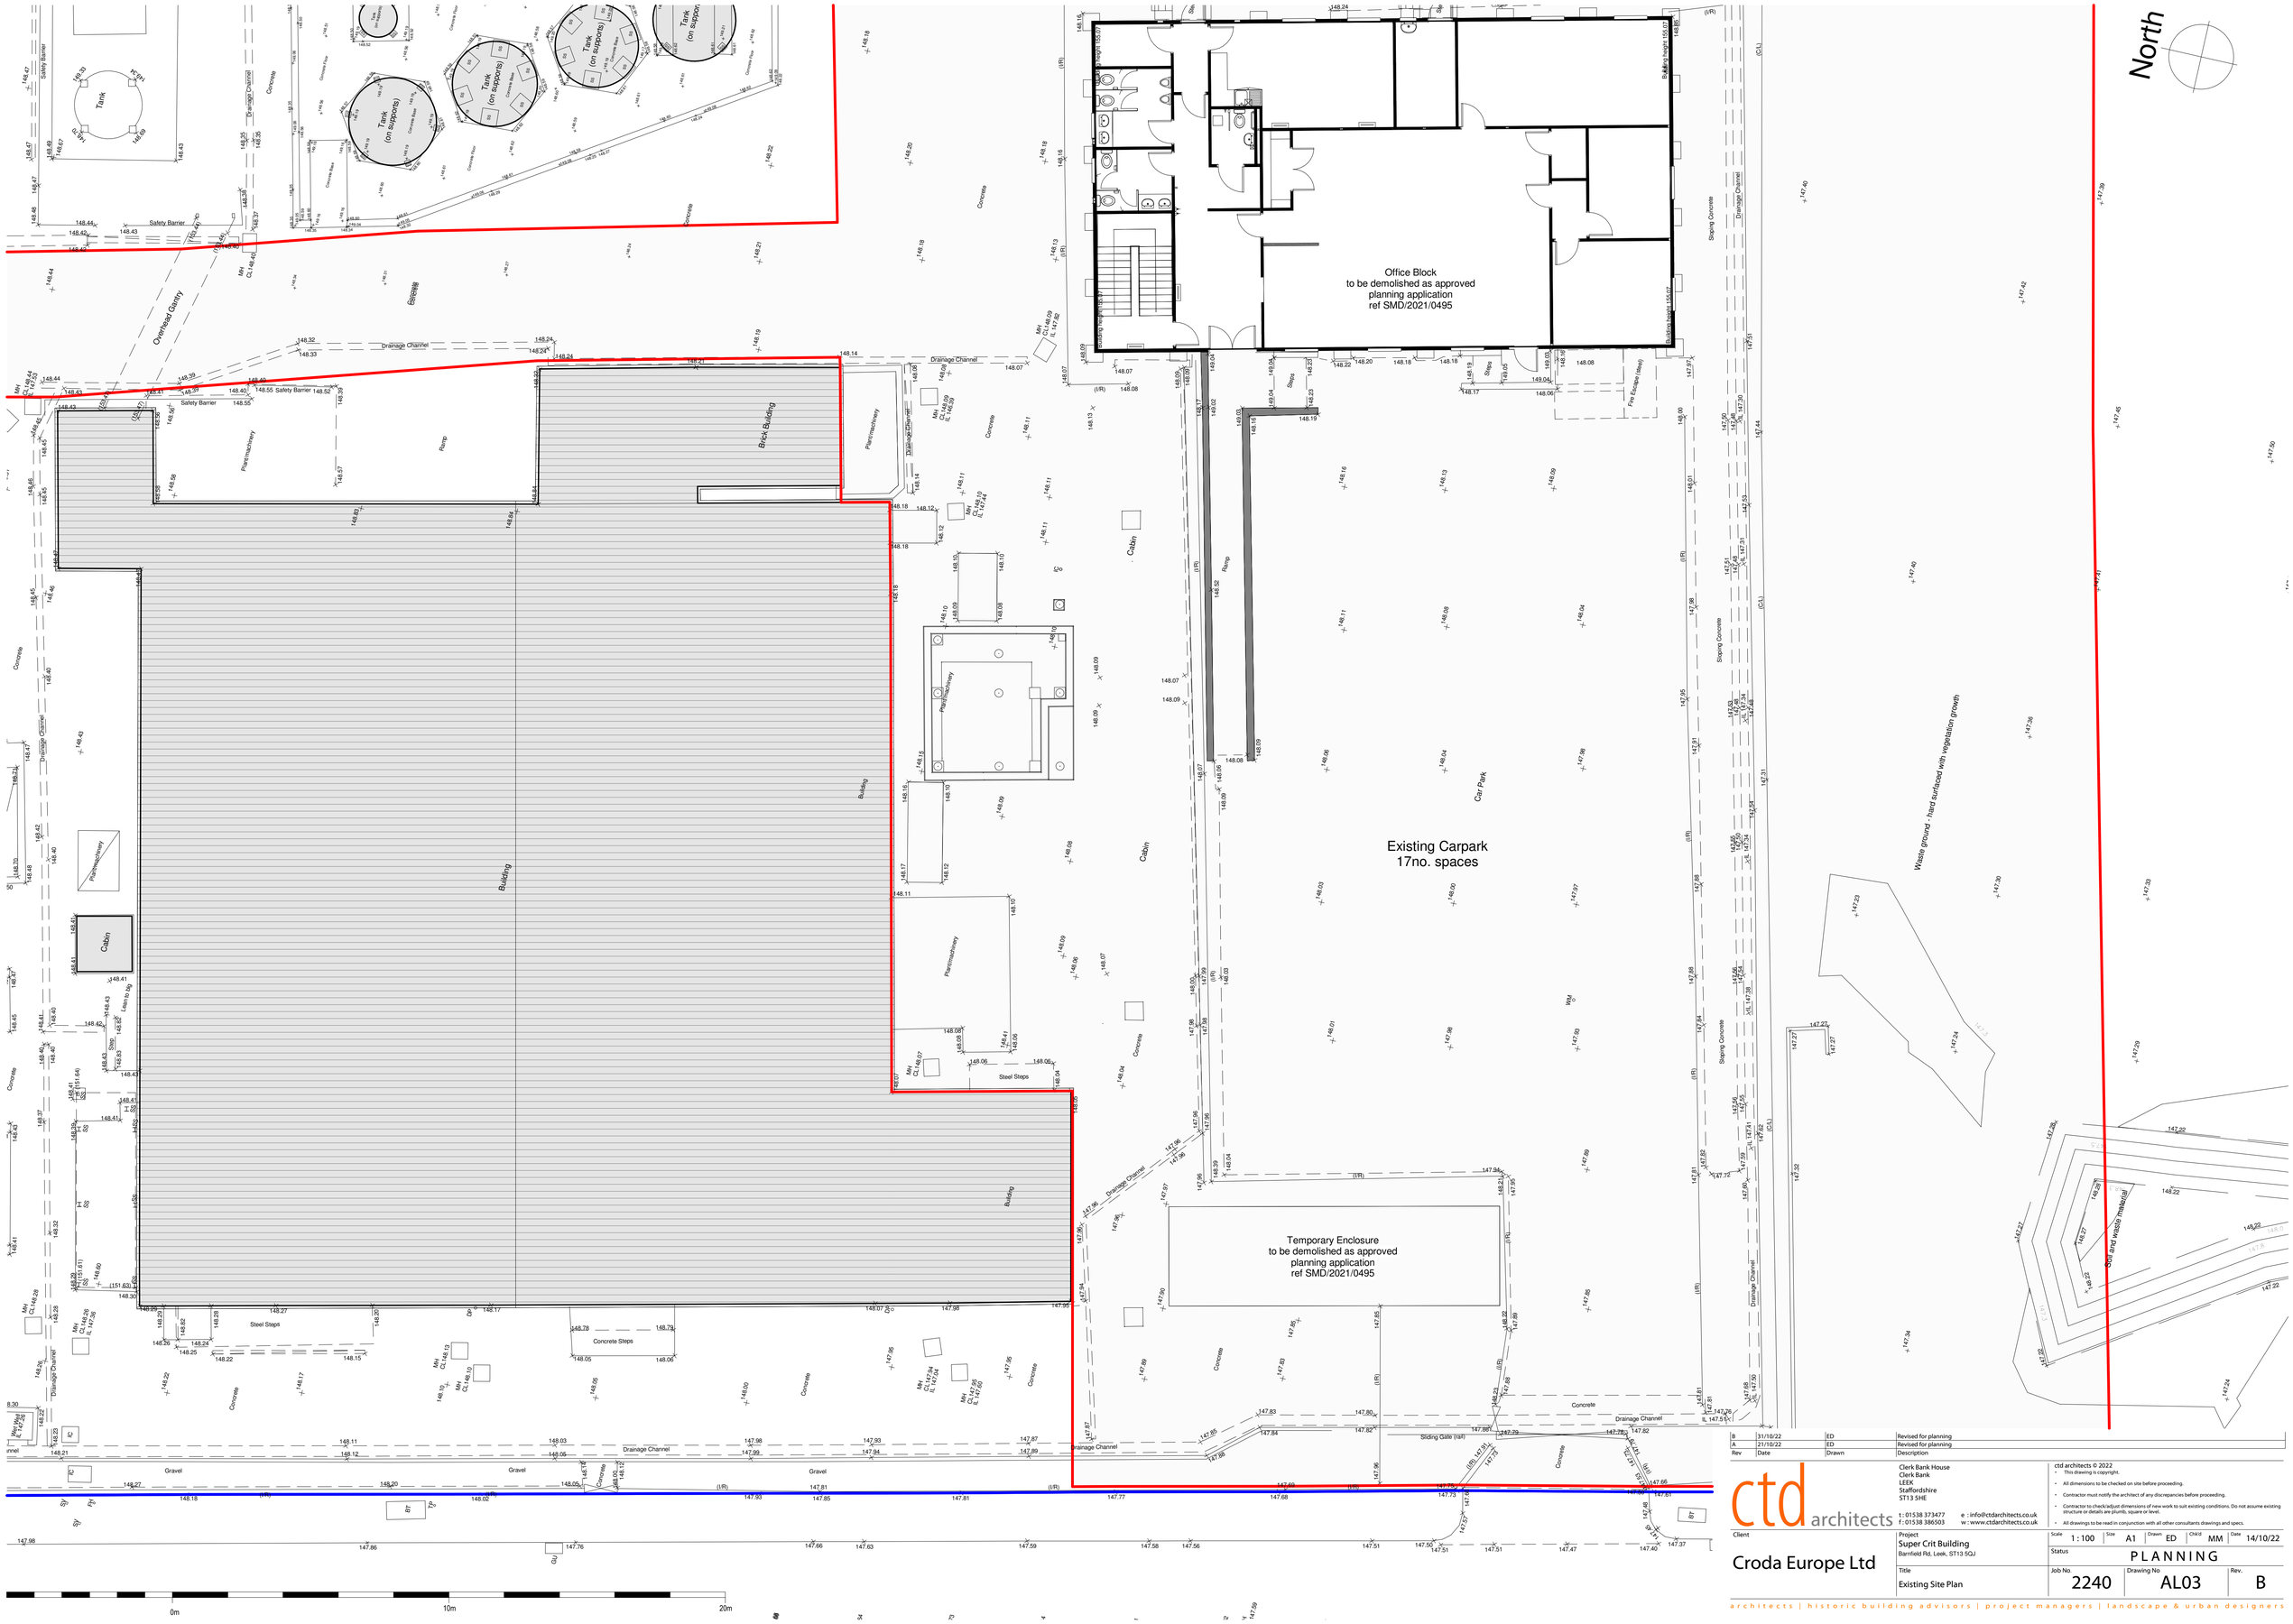


| Rev | Date | Drawn | Description |
|---|---|---|---|
| B | 31/10/22 | ED | Revised for planning |
| A | 21/10/22 | ED | Revised for planning |

ctd architects
Clerk Bank House
Clerk Bank
LEEK
Staffordshire
ST13 5HE
t : 01538 373477 e : info@ctdarchitects.co.uk
f : 01538 386503 w : www.ctdarchitects.co.uk

ctd architects © 2022
- This drawing is copyright.
- All dimensions to be checked on site before proceeding.
- Contractor must notify the architect of any discrepancies before proceeding.
- Contractor to check/adjust dimensions of new work to suit existing conditions. Do not assume existing structure or details are plumb, square or level.
- All drawings to be read in conjunction with all other consultants drawings and specs.

Client
Croda Europe Ltd

Project
Super Crit Building
Barnfield Rd, Leek, ST13 5QJ

Title
Existing Site Plan

Scale 1 : 100 | Size A1 | Drawn ED | Chk'd MM | Date 14/10/22

Status
PLANNING

Job No. 2240 | Drawing No AL03 | Rev. B

architects | historic building advisors | project managers | landscape & urban designers