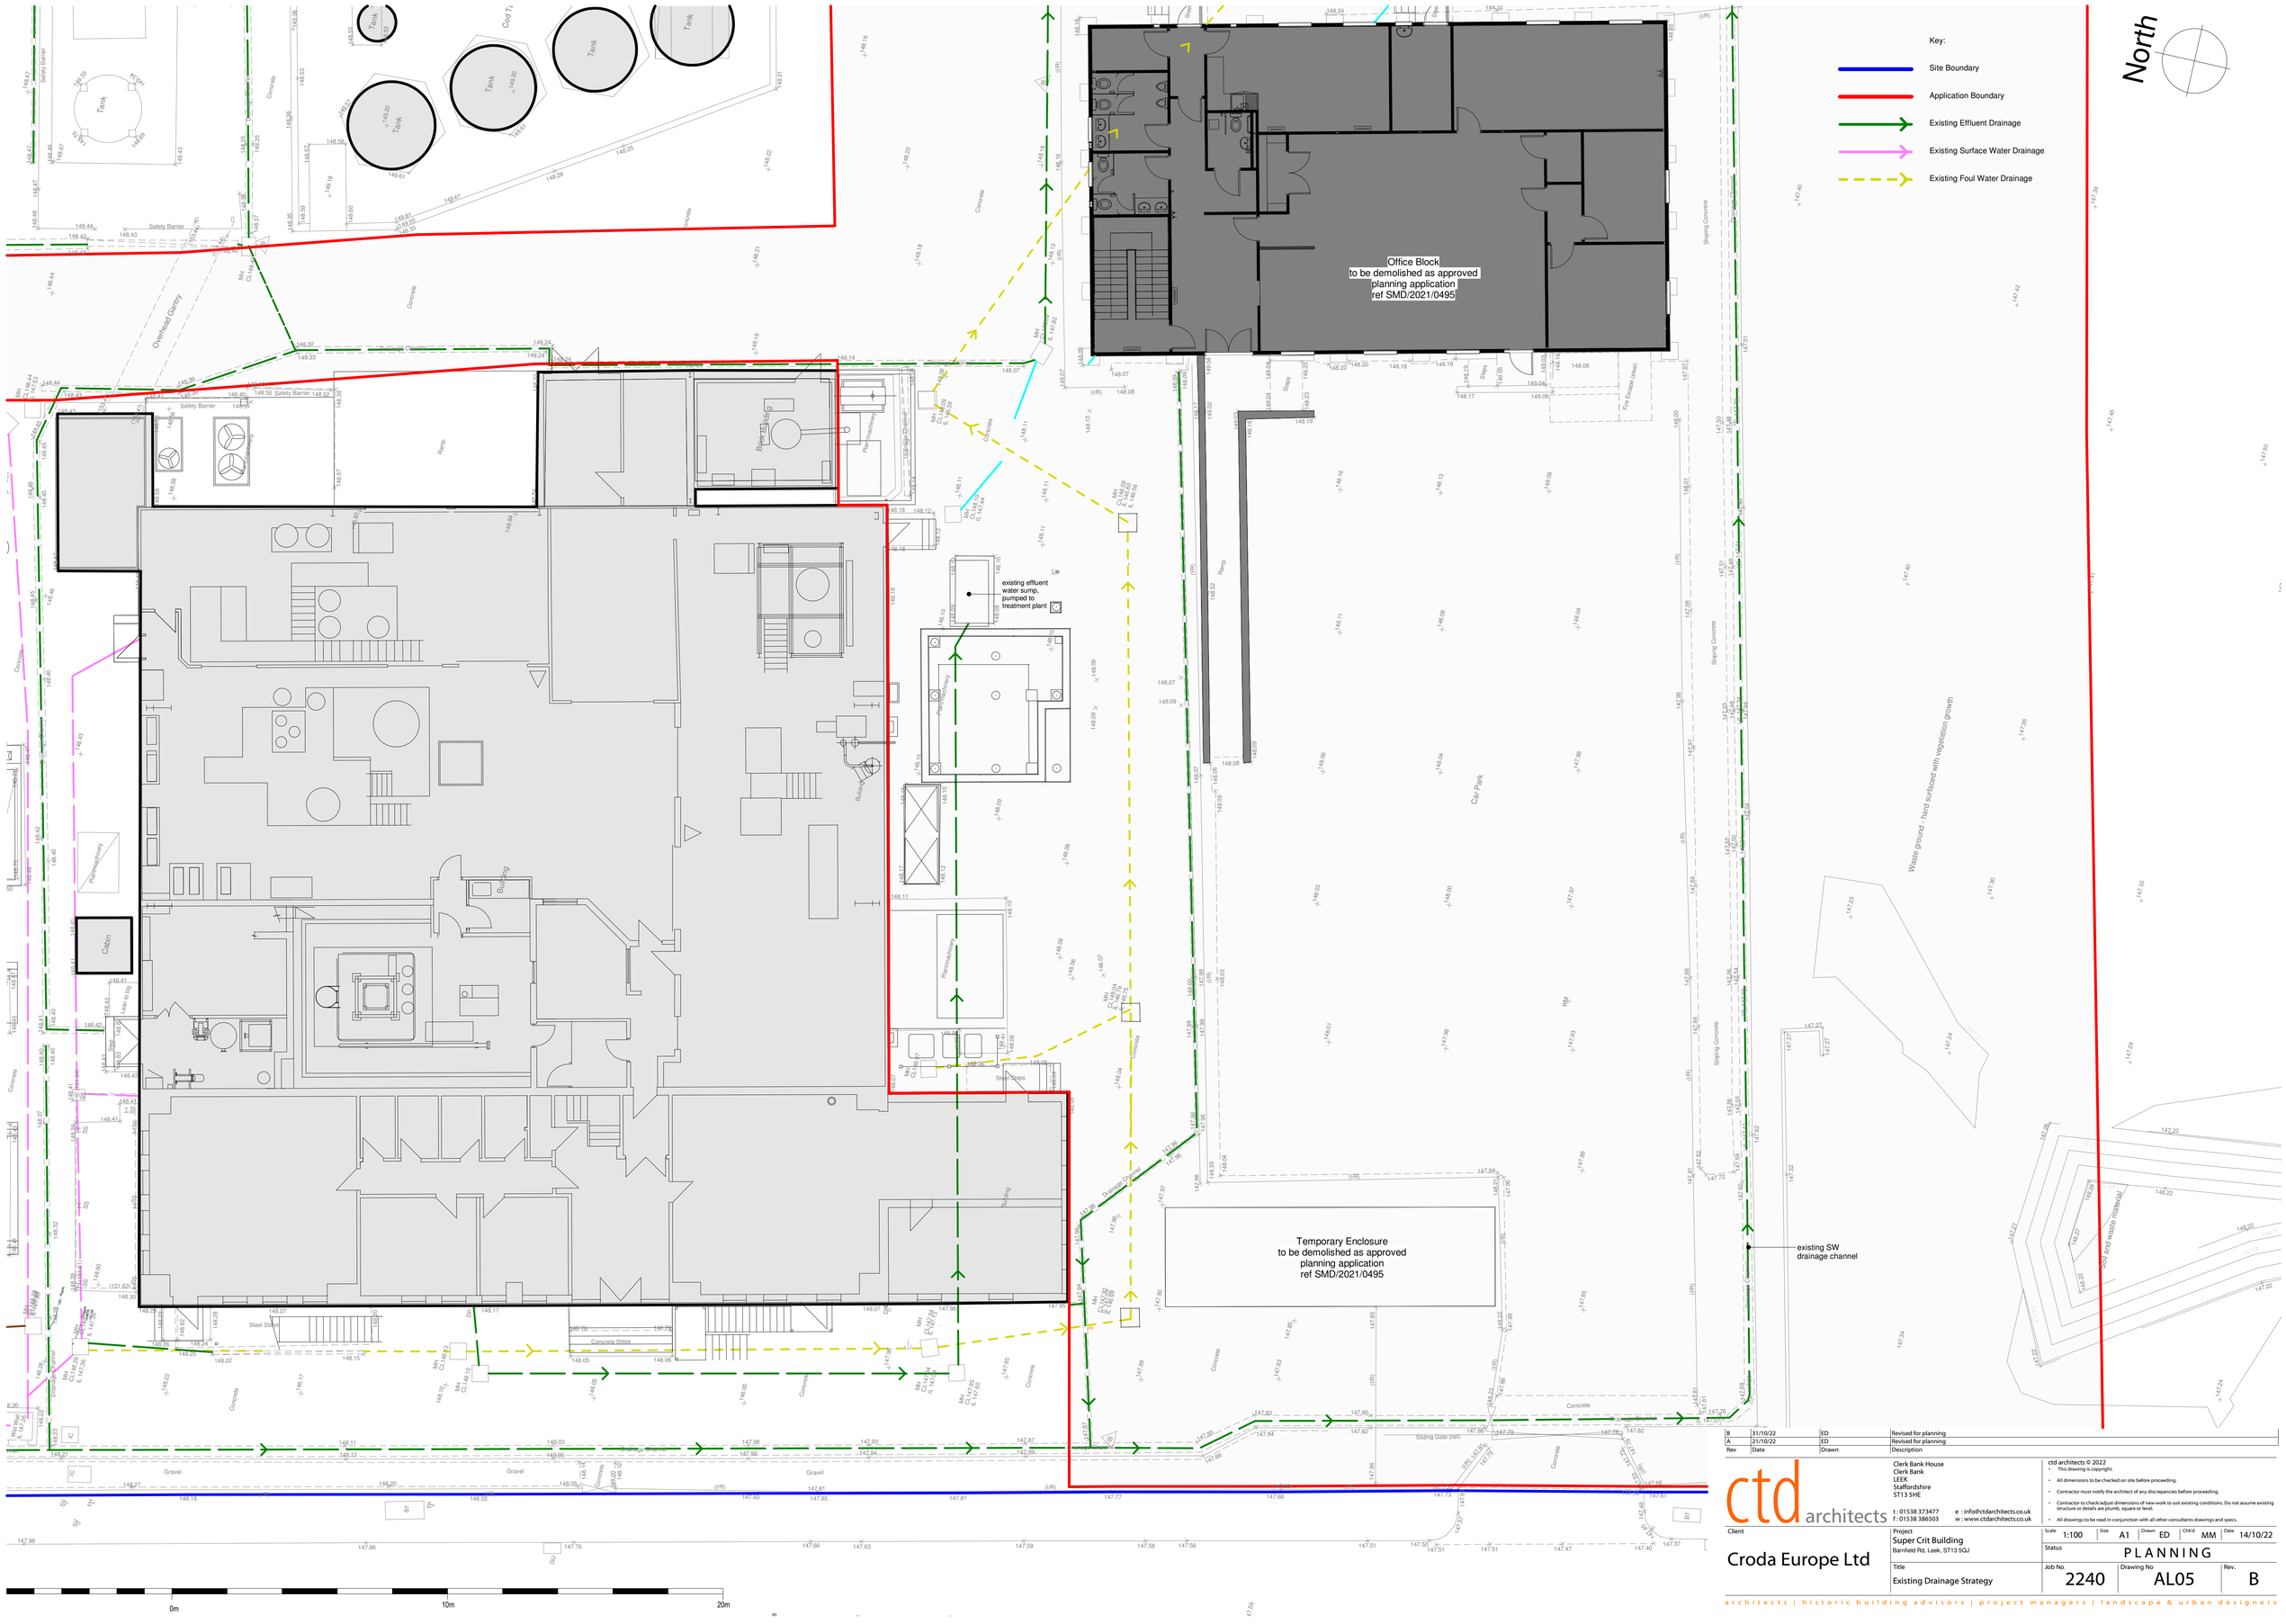

Rev	Date	Drawn	Description
B	31/10/22	ED	Revised for planning
A	21/10/22	ED	Revised for planning

ctd architects

Clerk Bank House
Clerk Bank
LEEK
Staffordshire
ST13 5HE

t : 01538 373477 e : info@ctdarchitects.co.uk
f : 01538 386503 w : www.ctdarchitects.co.uk

ctd architects © 2022
- This drawing is copyright.
- All dimensions to be checked on site before proceeding.
- Contractor must notify the architect of any discrepancies before proceeding.
- Contractor to check/adjust dimensions of new work to suit existing conditions. Do not assume existing structure or details are plumb, square or level.
- All drawings to be read in conjunction with all other consultants drawings and specs.

Client: Croda Europe Ltd

Project: Super Crit Building
Barnfield Rd, Leek, ST13 5QJ

Title: Existing Drainage Strategy

Scale	Size	Drawn	Chk'd	Date
1:100	A1	ED	MM	14/10/22

Status: PLANNING

Job No.	Drawing No.	Rev.
2240	AL05	B

architects | historic building advisors | project managers | landscape & urban designers