East Elevation

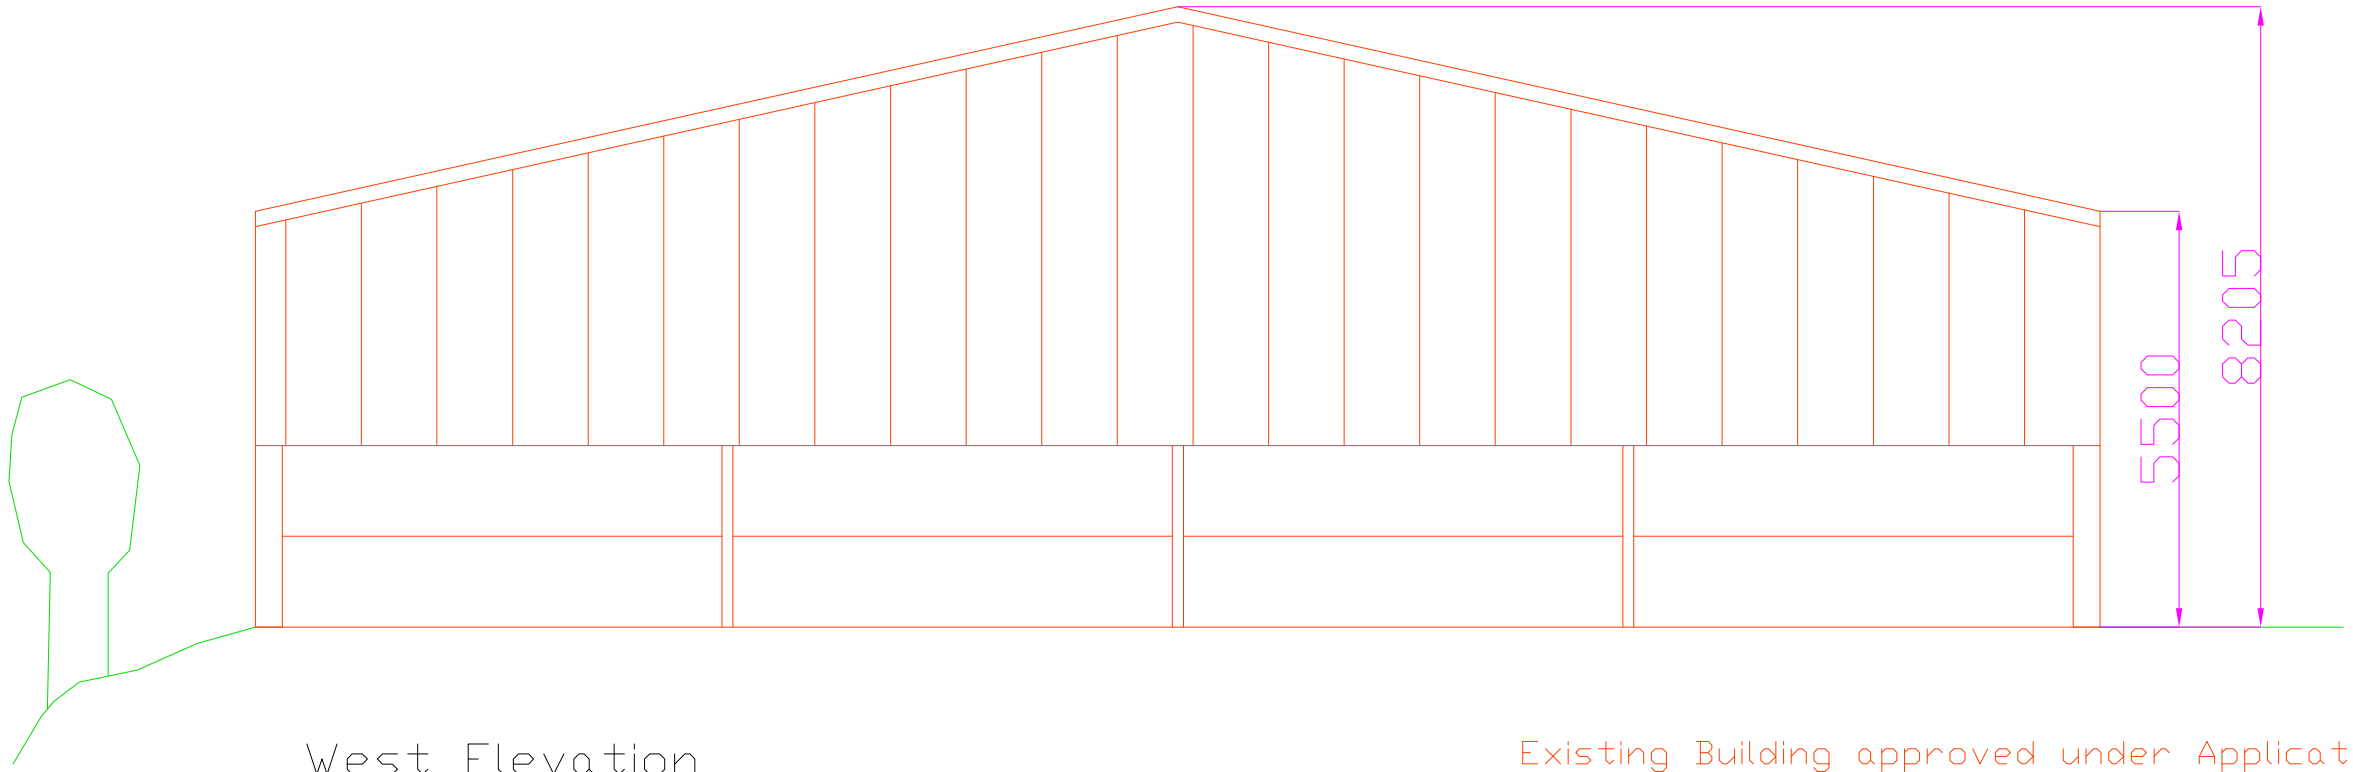

West Elevation

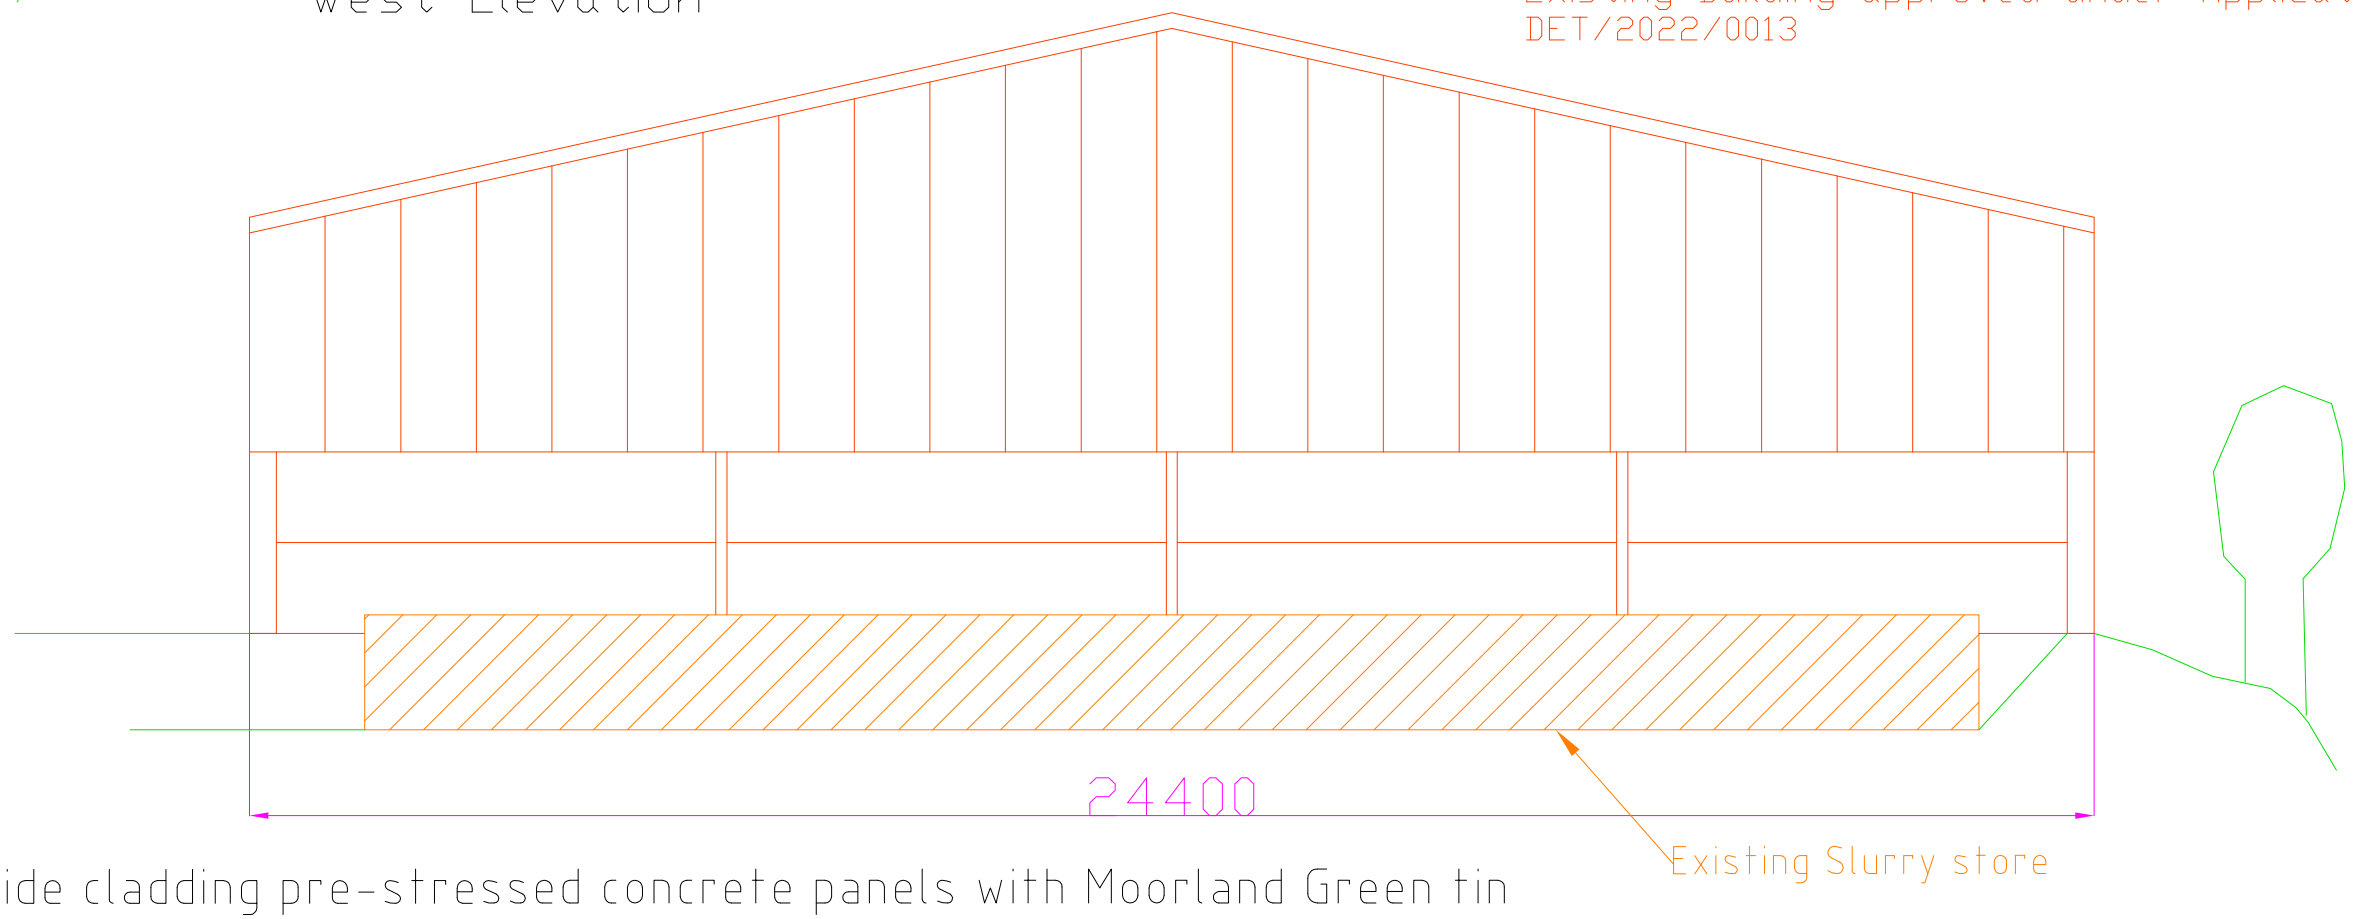

- Side cladding pre-stressed concrete panels with Moorland Green tin profiled sheeting above
- Roof clad in Natural Grey fibre cement sheeting

	Ian Harvey Fabrications Ltd			All Measurements In mm.
P Harvey - Park House Farm, Bradnop	Version 1	Scale: 1:100@A3	Date: 11.11.2022	PJH