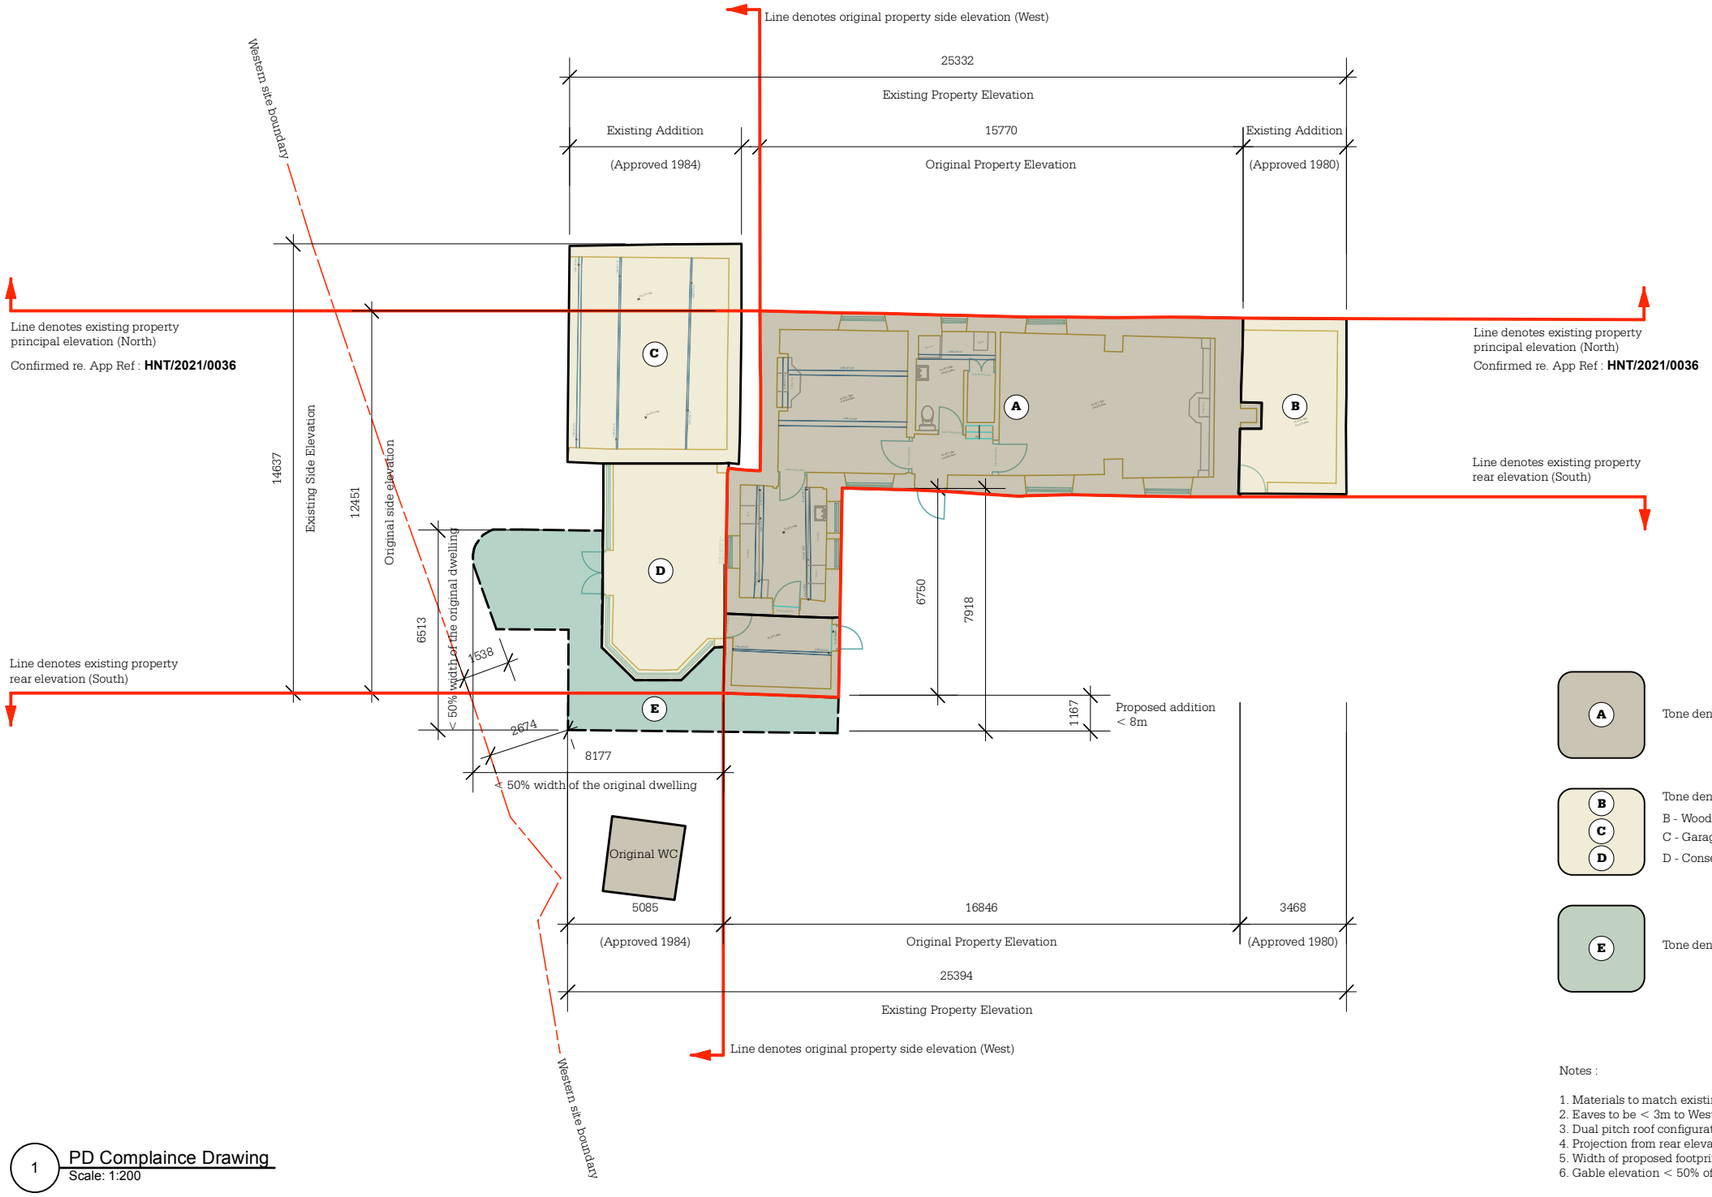

1 PD Complaince Drawing
Scale: 1:200

A — Tone denotes the original property

B, C, D — Tone denotes the existing additions to the original property
B - Wood store
C - Garage
D - Conservatory (to be demolished)

E — Tone denotes extent of the proposed addition

Notes :

1. Materials to match existing building, natural stone, clay tiles and timber windows
2. Eaves to be < 3m to Western elevation
3. Dual pitch roof configuration - gradient to match existing building
4. Projection from rear elevation < 8m
5. Width of proposed footprint < 50% of original building
6. Gable elevation < 50% of original western elevation

Studio Webb
ARCHITECTS LIMITED
Bradley Suite, Ednaston Park, Painters Lane, Ashbourne, DE6 3FA

T : +44 (0)00 0000 0000

E : info@studio-webb.co.uk
W : www.studio-webb.co.uk

FOR
Leasows Farm

SCALE / PAPER SIZE
1:200 / A3

2m 4m 6m 8m 10m 15m 20m

This drawing is the property of Studio Webb Architects Ltd. Copyright is reserved & this drawing is issued on the condition that it is not copied, reproduced, retained or disclosed to any unauthorised person, either wholly or in part, without our consent. Check all dimensions on site. If in any doubt, contact the author.

N

REV	DATE	REVISION NOTES
-	-	-
-	-	-
-	-	-
-	-	-
-	-	-
-	-	-

PROJECT NAME
Leasows Farm

DRAWING TITLE	PROJECT NO.	DRAWING NO.
PD Compliance Plan	**0000**	**PD.00**
STATUS	DATE	REVISION
PLANNING	**11.2022**	**-**