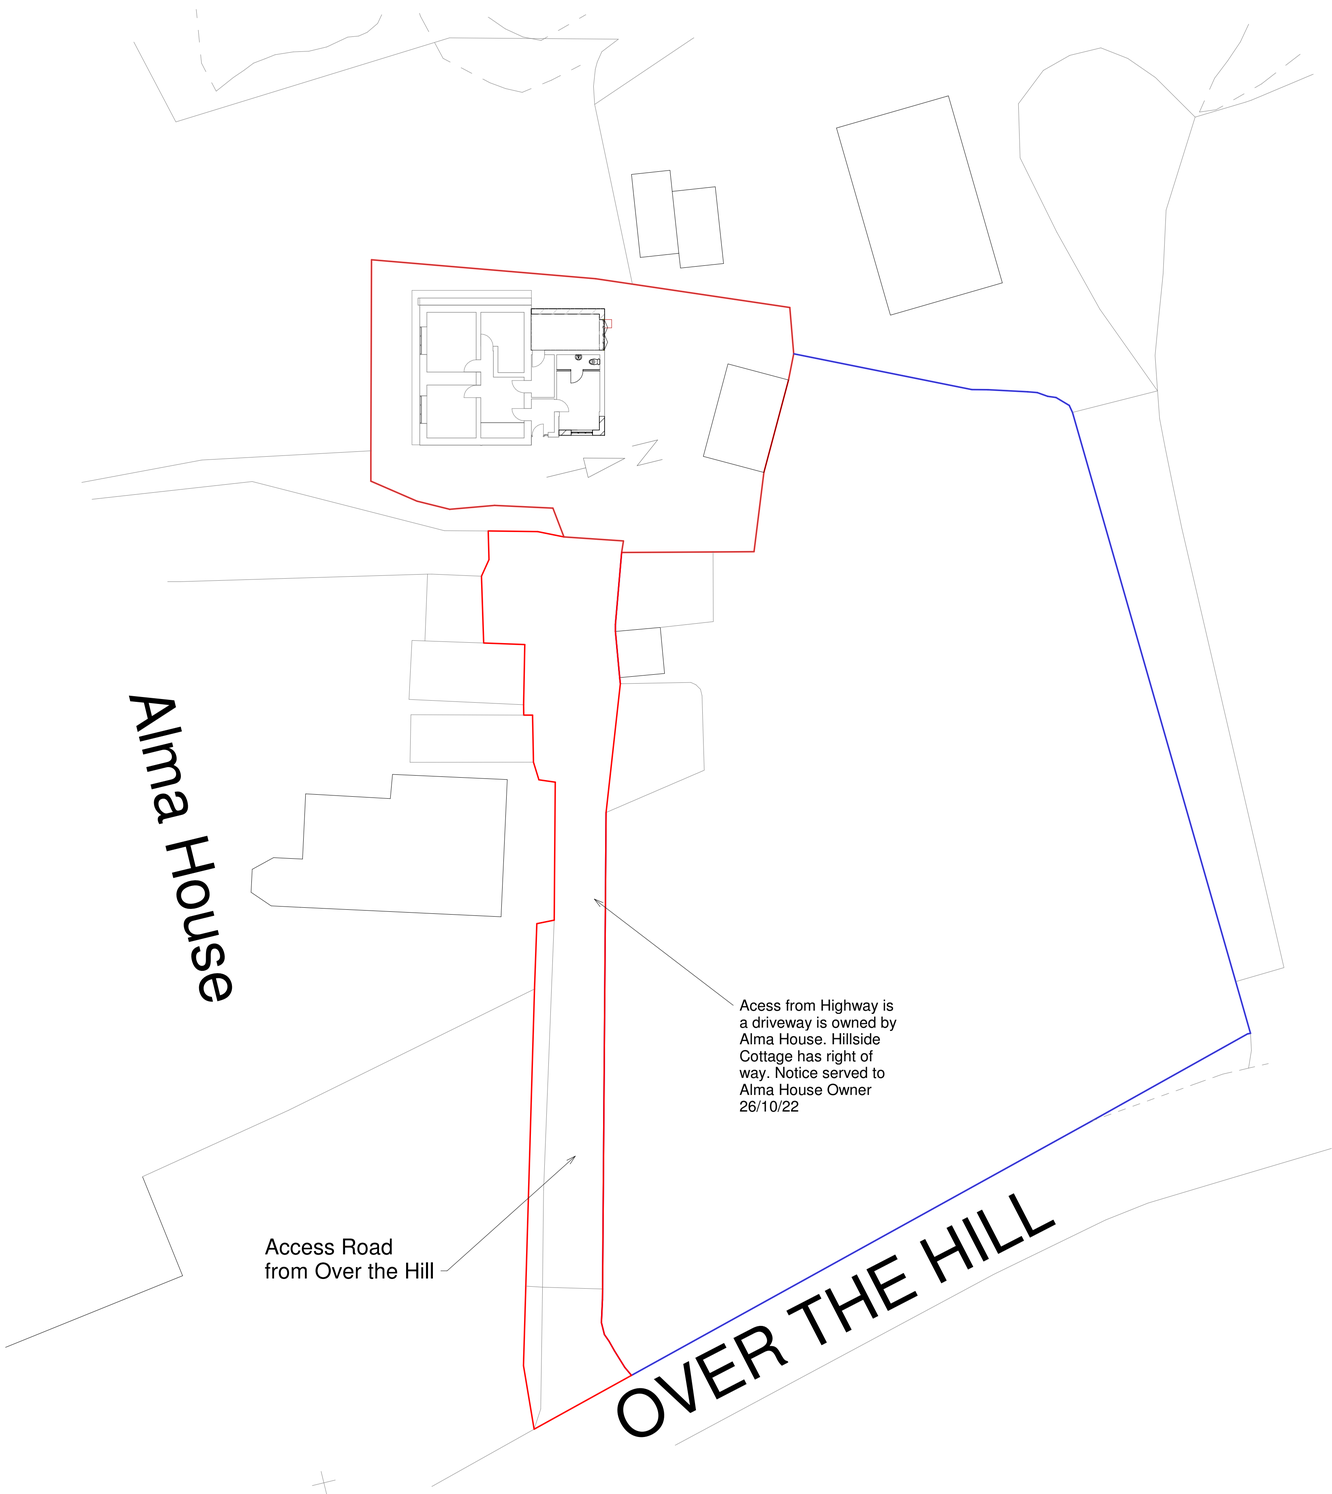


1 Site Proposed
1 : 200

PROJECT

2 Storey Side Extension & Balcony

TITLE

Site Proposed

CLIENT

Christley - Hillside Cottage, Over The Hill, Biddulph Moor, Staffordshire ST8 7LA

DRAWN BY	CHECKED BY	DATE
Author	Checker	09/26/22

SCALE (@ A1)	PROJECT NUMBER
1 : 200	MJC-CHRI-21

DRAWING NUMBER	REV
A103	