
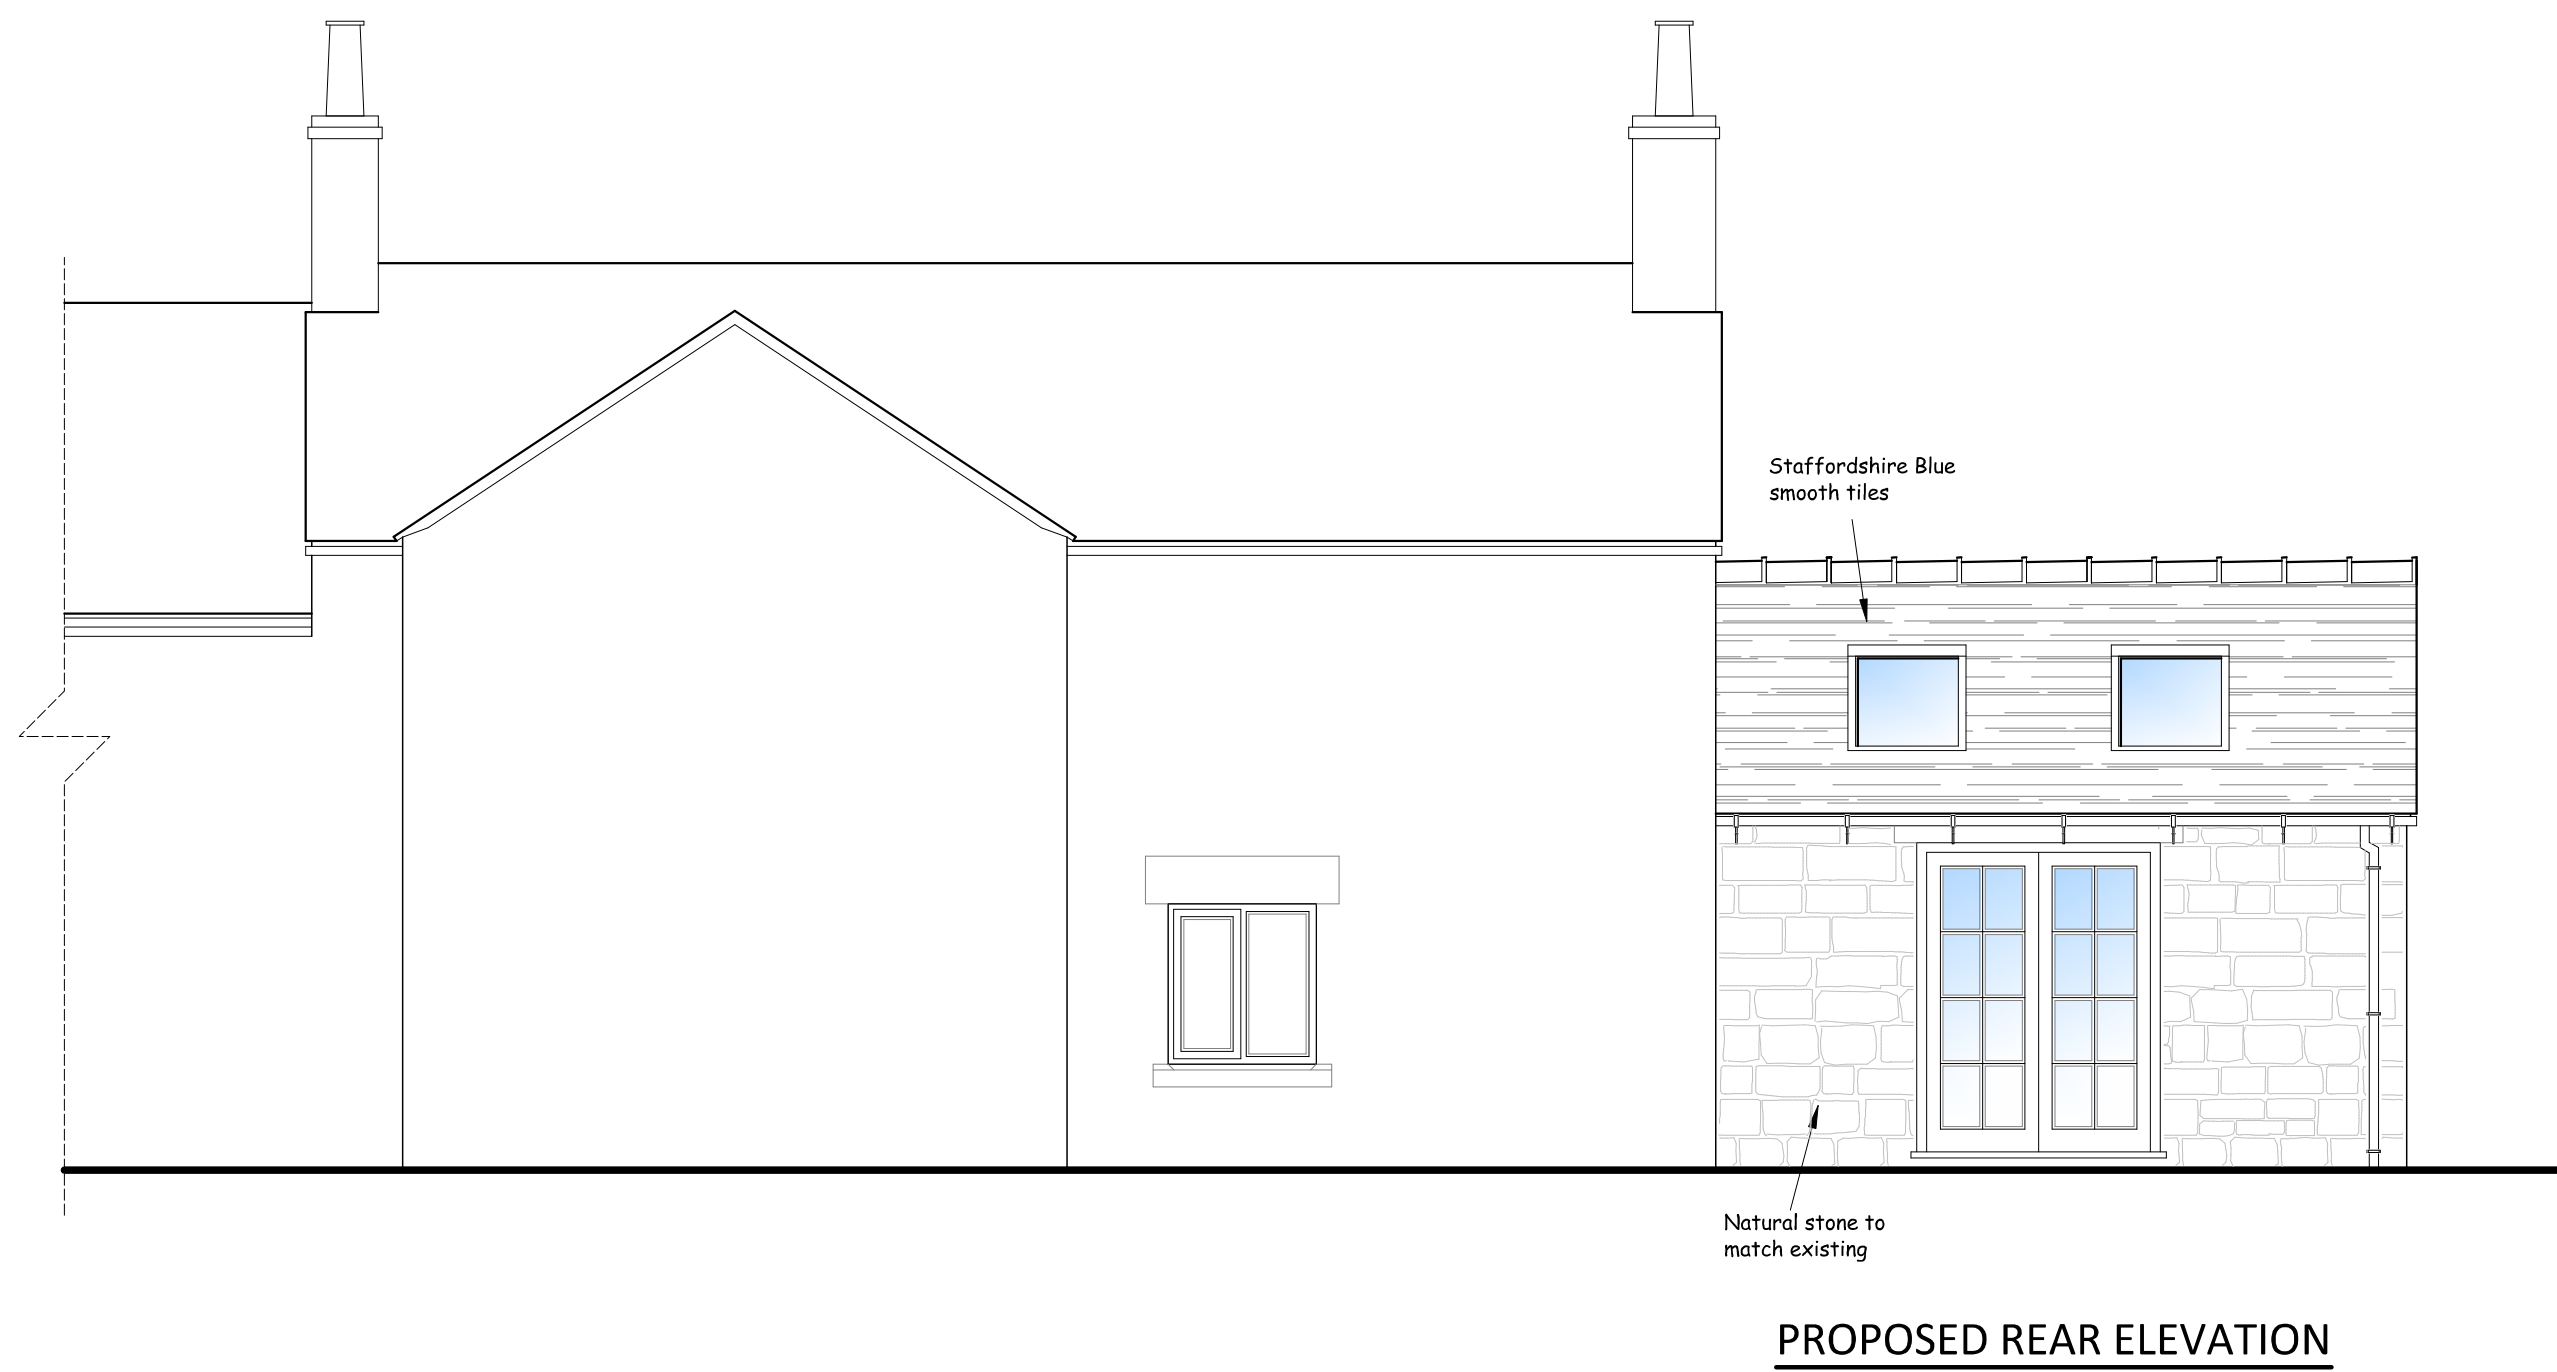
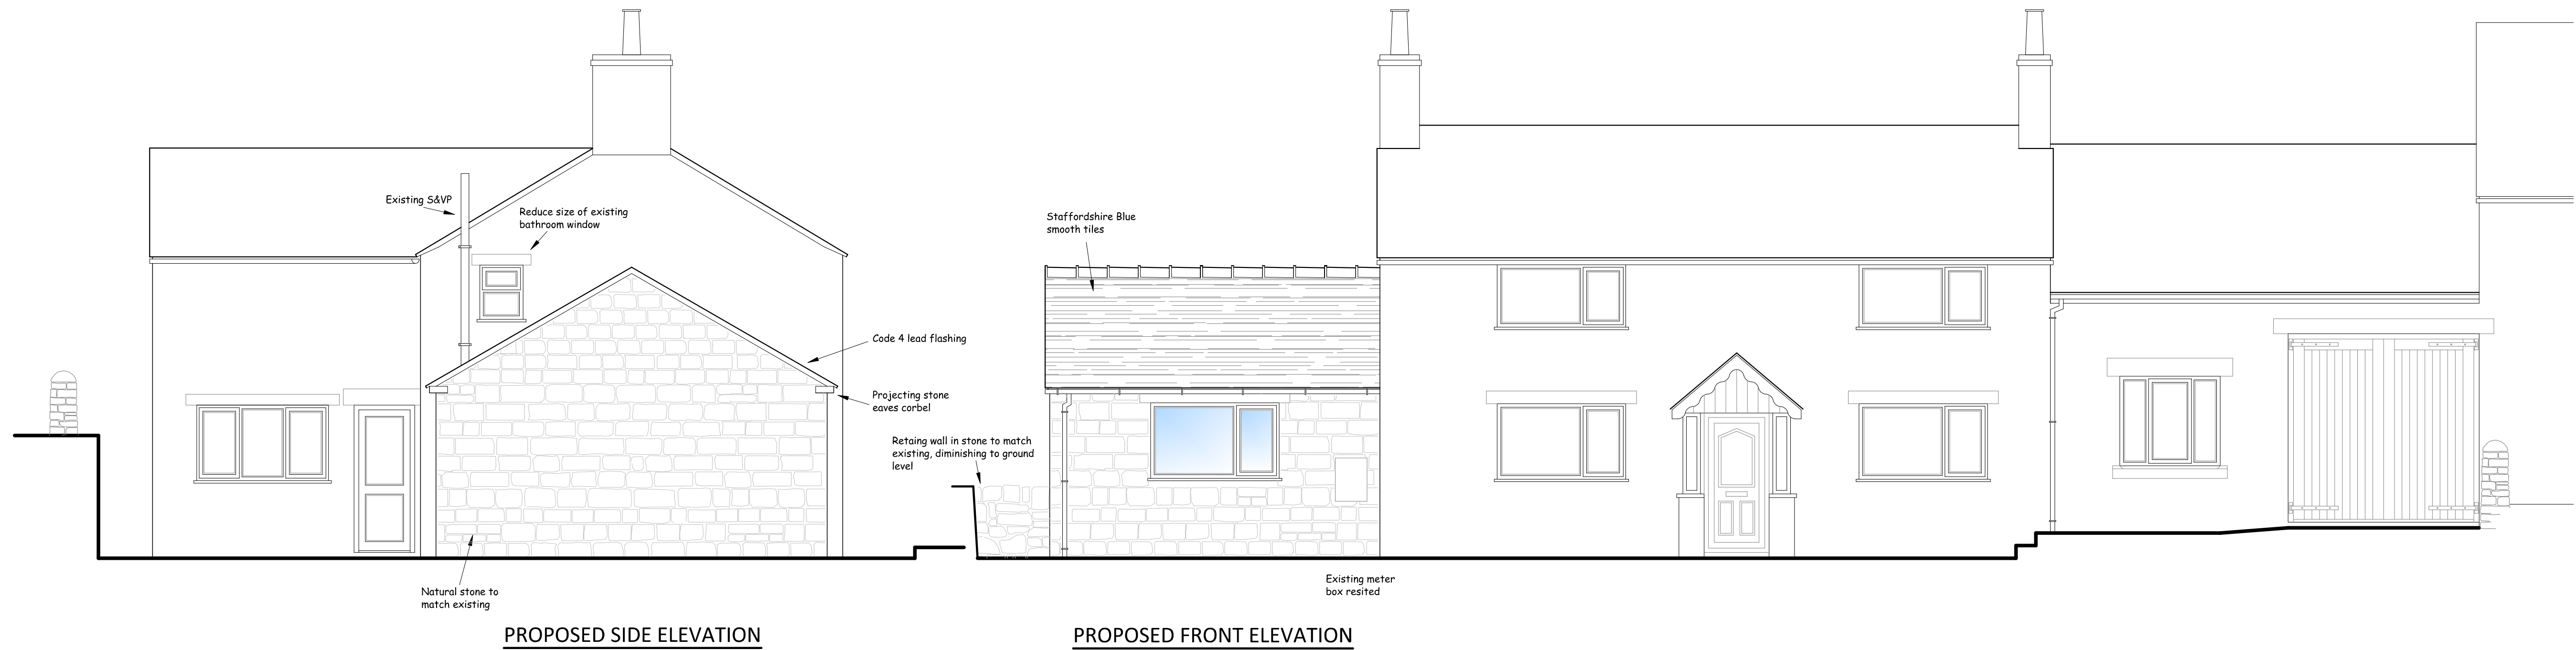


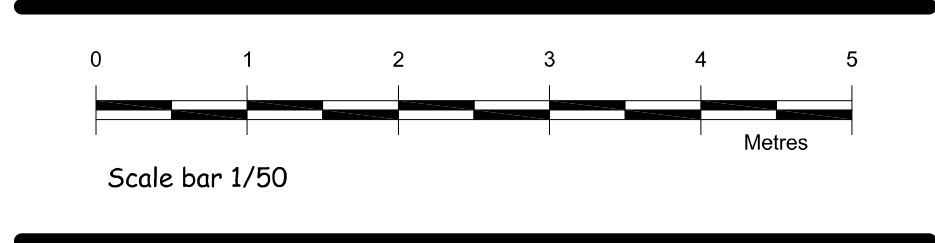

Drawing Status: Planning

Nigel Forrester MCIOS
Building Design Services

ILETT HOUSE, SMITHY BANK, ALTON, STAFFS, ST10 4AD
TEL 01538 702164
www.nigelforrester.co.uk www.sap-calc.co.uk

CLIENT
Mr B France & Mrs R Jackson

PROJECT
Proposed single storey extension to form a
Sitting room
at
3 Railway Cottage
Churnet View Road
Oakamoor
ST10 3AE

DRAWING NUMBER 21/638/02/C
Proposed elevations
SCALES 1/50 @ A1