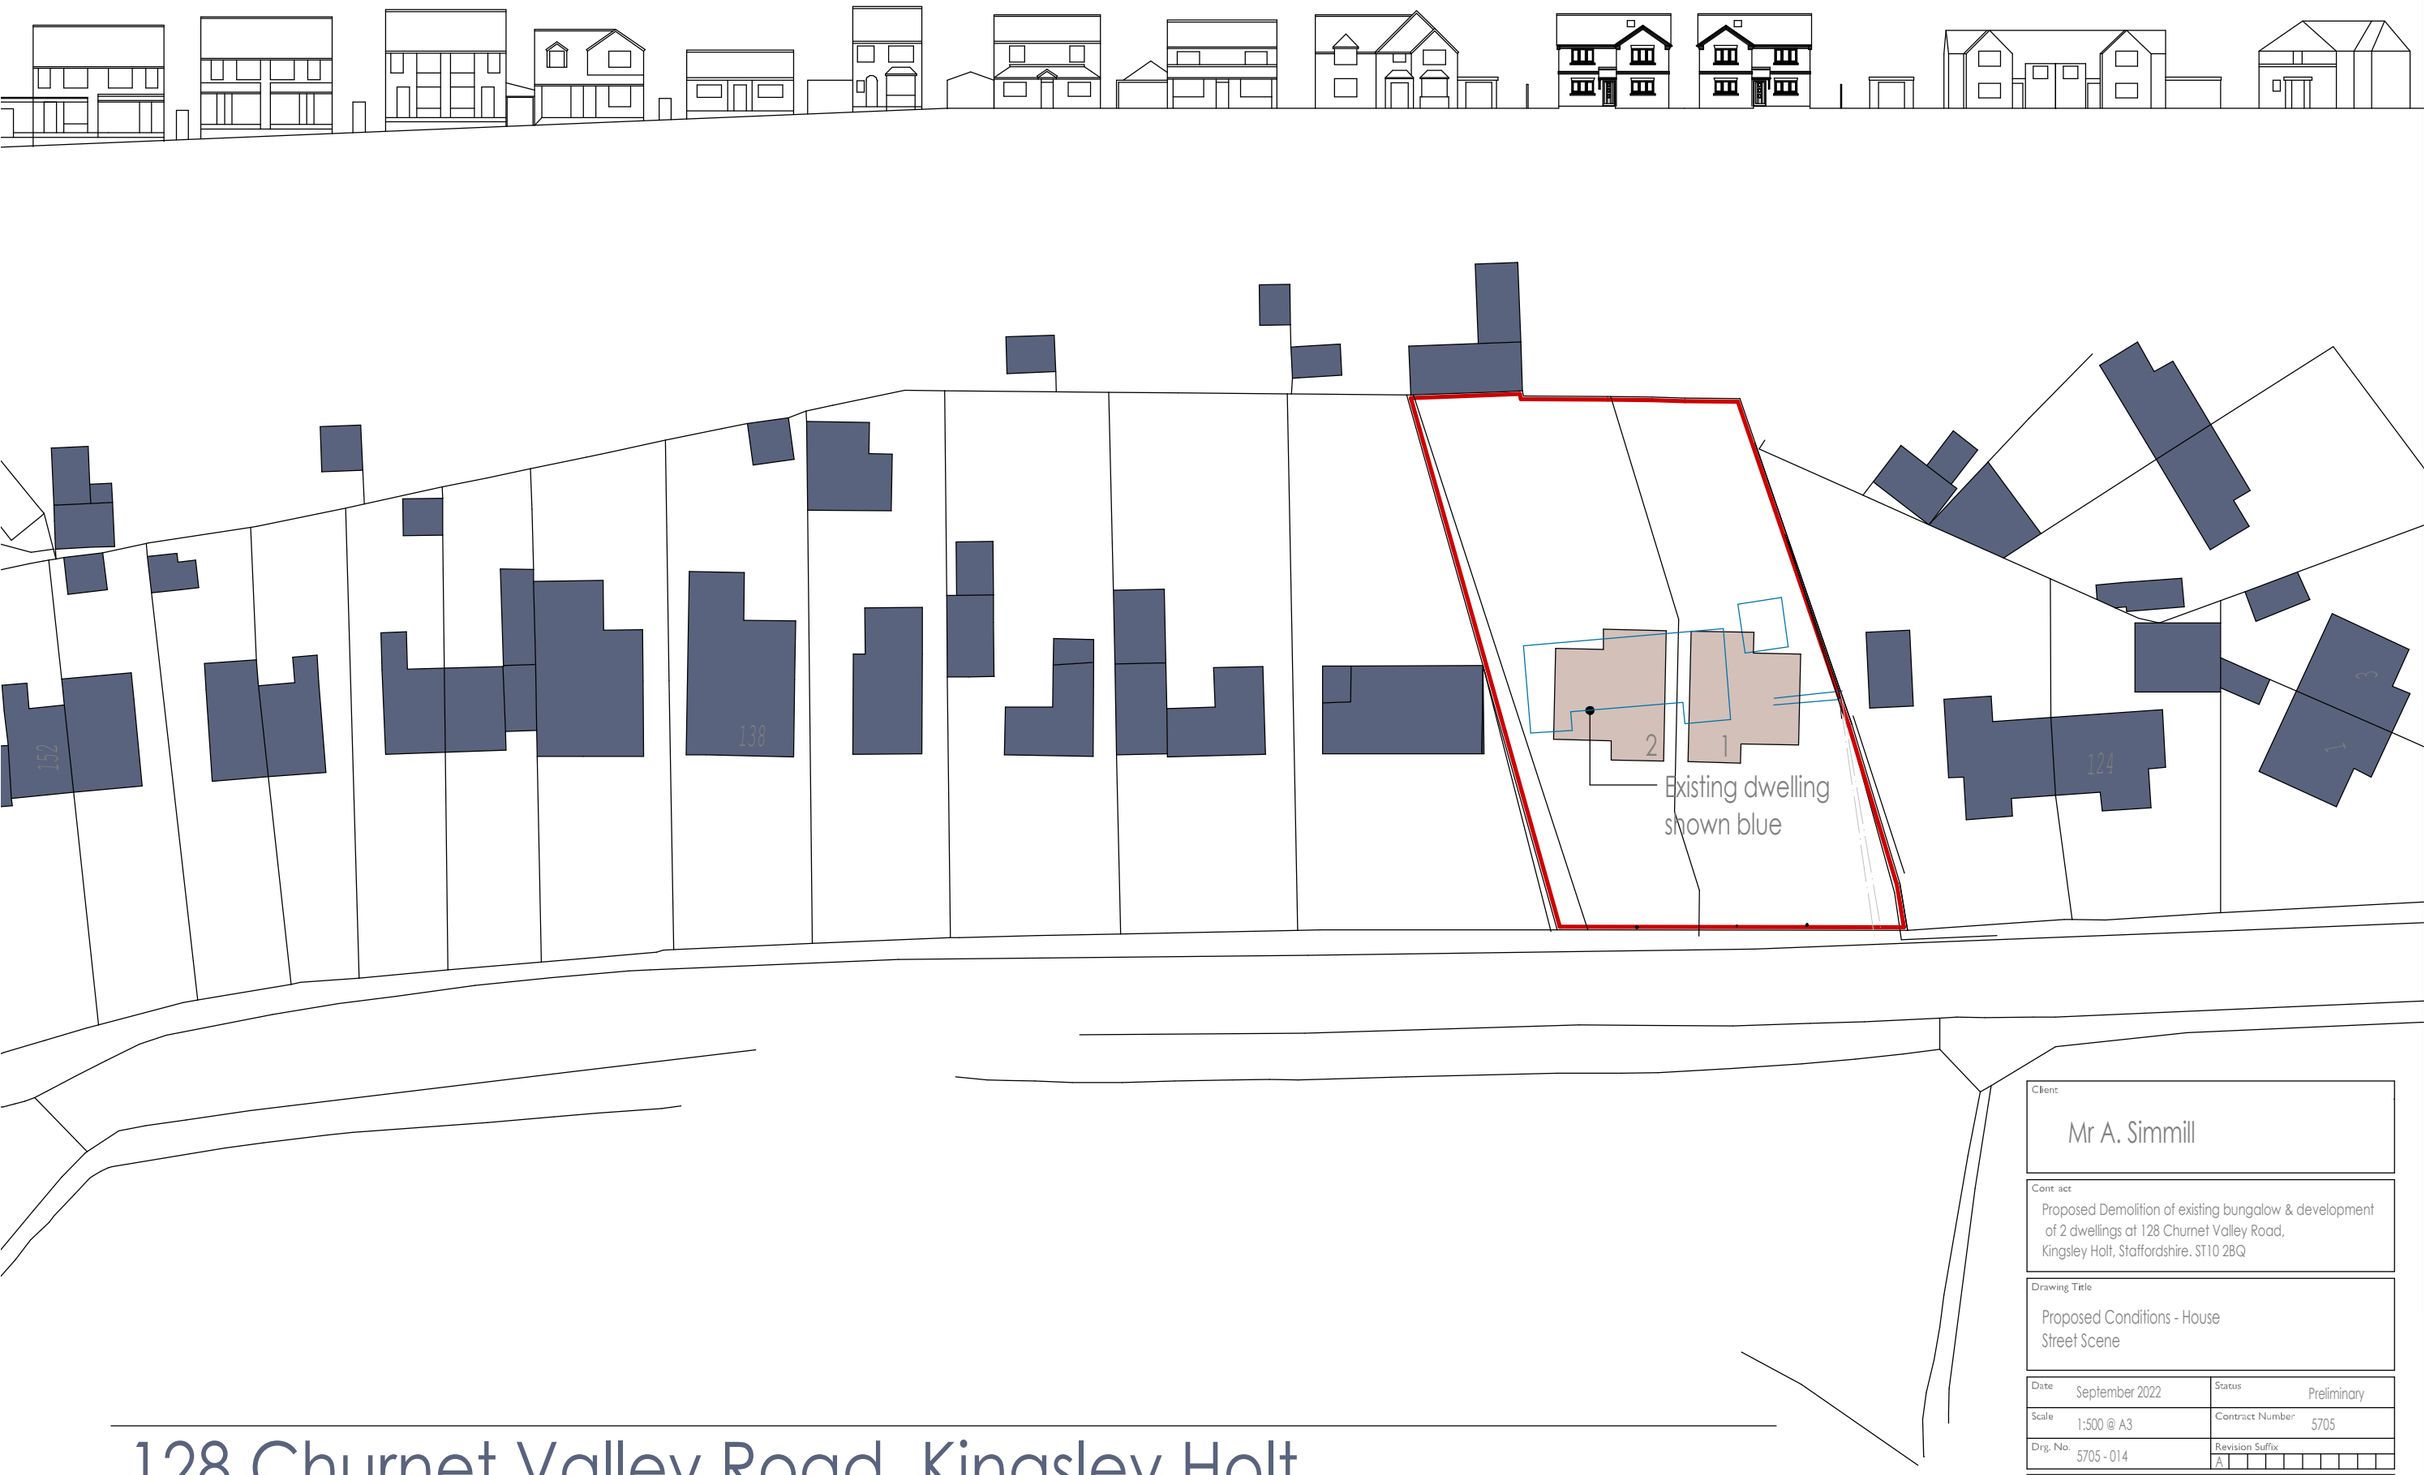

128 Churnet Valley Road, Kingsley Holt

Residential Development

Client
Mr A. Simmill

Cont act
Proposed Demolition of existing bungalow & development of 2 dwellings at 128 Churnet Valley Road, Kingsley Holt, Staffordshire. ST10 2BQ

Drawing Title
Proposed Conditions - House Street Scene

Date September 2022	Status Preliminary
Scale 1:500 @ A3	Contract Number 5705
Drg. No. 5705 - 014	Revision Suffix A

Revisions

Rev A	25.10.22	Scale changed

BYATT OLIVER
— ASSOCIATES —
Telephone 01785 719268
E-mail info@byattoliver.co.uk
Website www.byattoliver.co.uk
Byatt Oliver
Unit 15 Wheatridge Way, Whitebridge Industrial Estate, Stone, Staffordshire ST15 8LQ