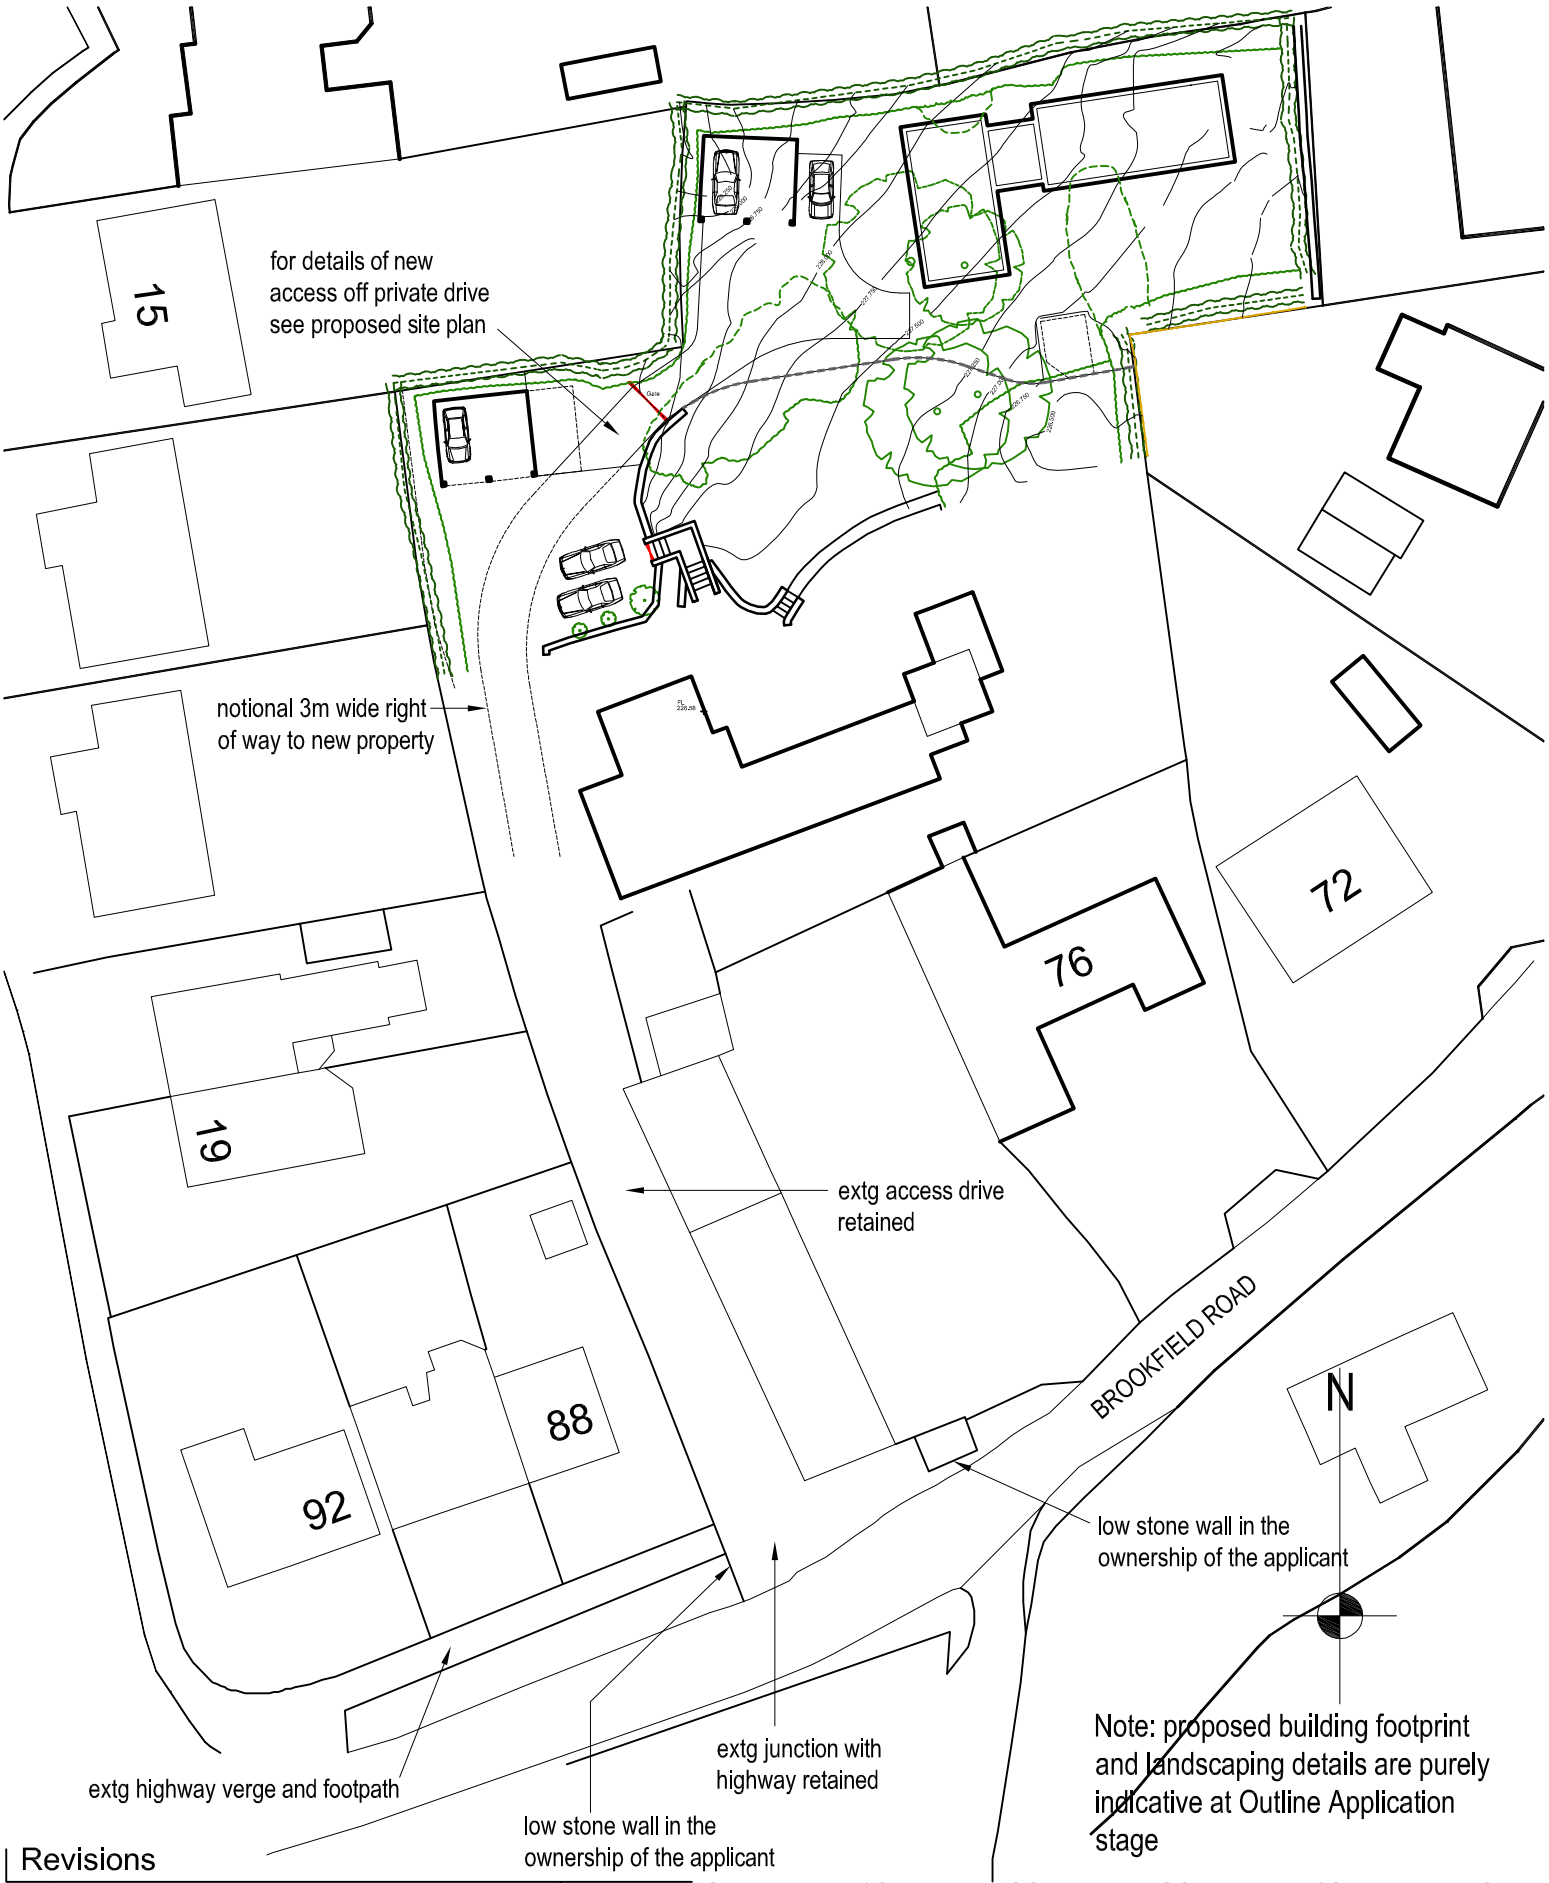


Revisions

A	Note re proposed building footprint added	29.11.22

job Meadow Place Farm, Ipstones
Proposed New Dwelling

title Access Plan

date	scale	drawn by	dwg. no.	rev.
18.11.22	1/500 @ A4	..	MPF-03	A

Ian Ankers architecture
Building and Design Consultants
Ryecroft Farm, Rushton Spencer, Macclesfield, SK11 0RP
t 01260 546944
e ian@ianankers.co.uk
w www.ianankers.co.uk