

Principle Elevation from Roadside (South)
1 : 100

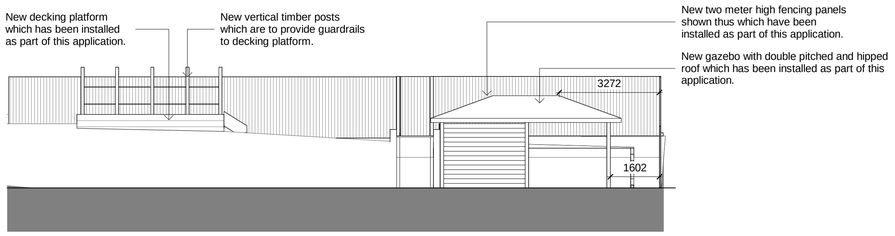

South
1 : 100

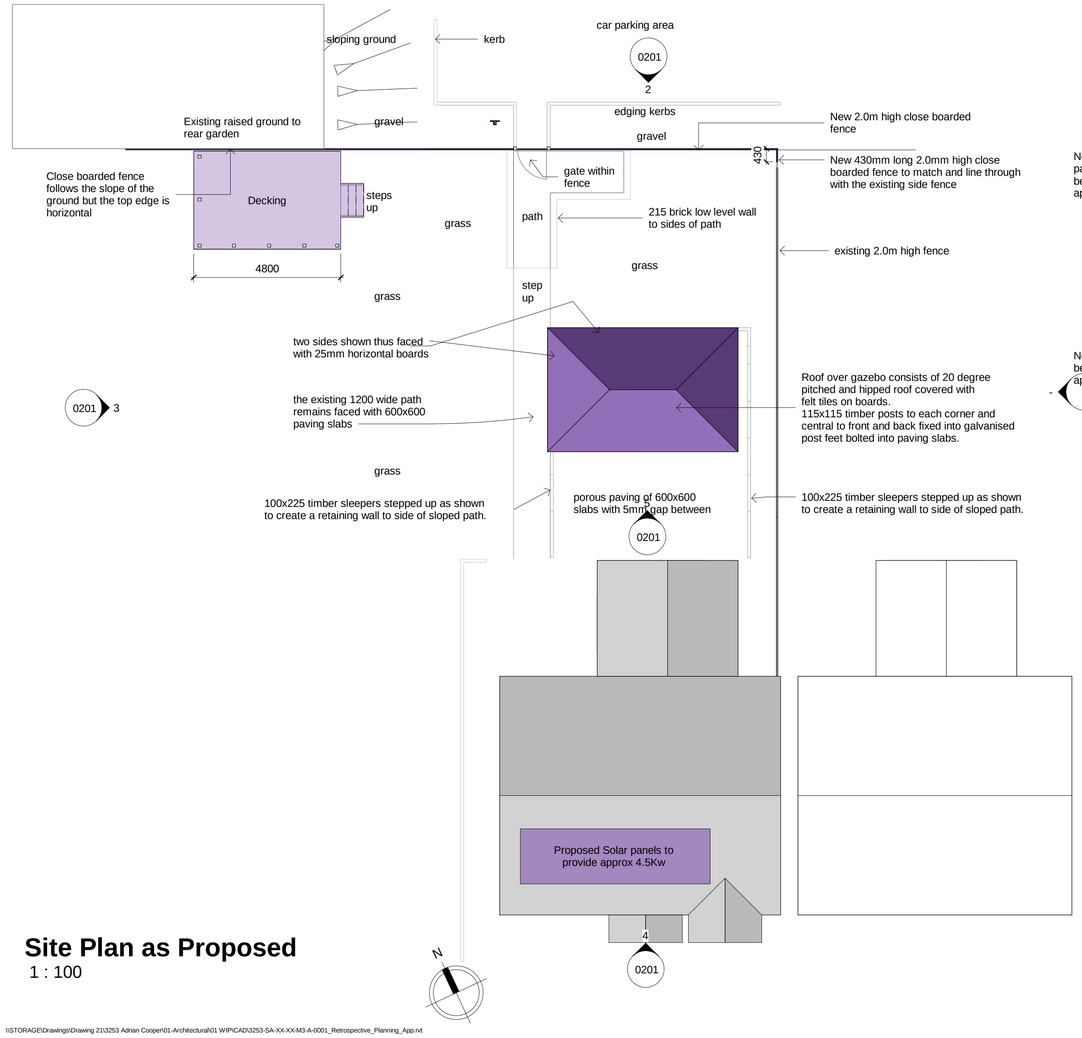

Site Plan as Proposed
1 : 100

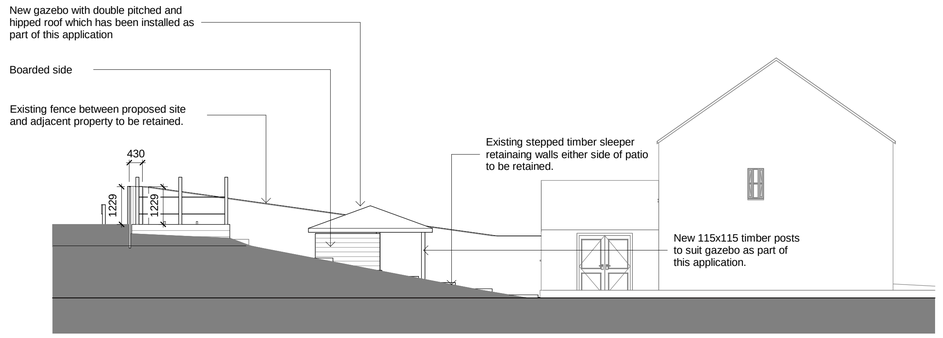

West
1 : 100

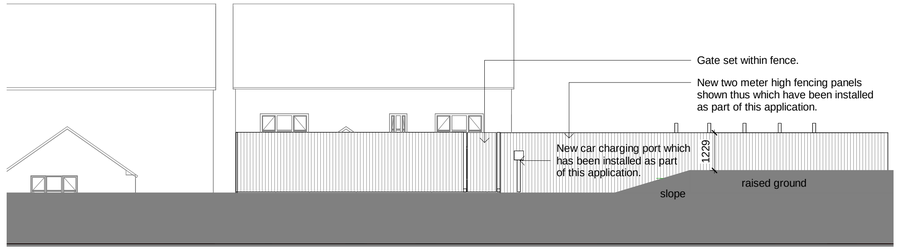

North
1 : 100

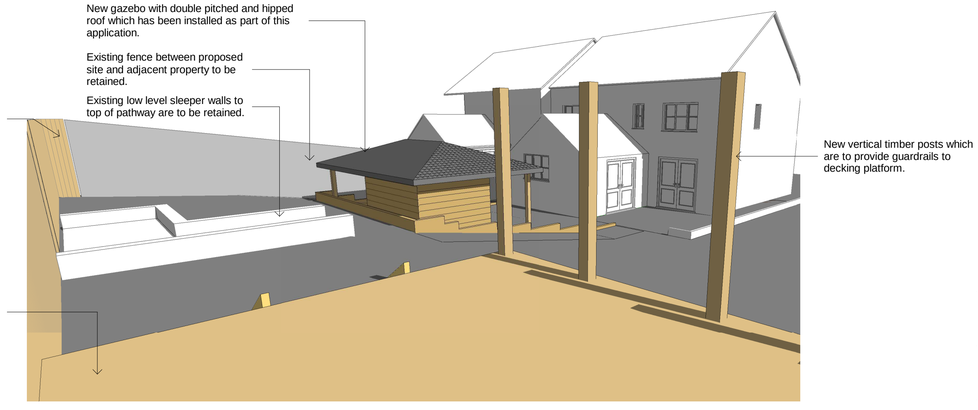

3D Perspective from Decking

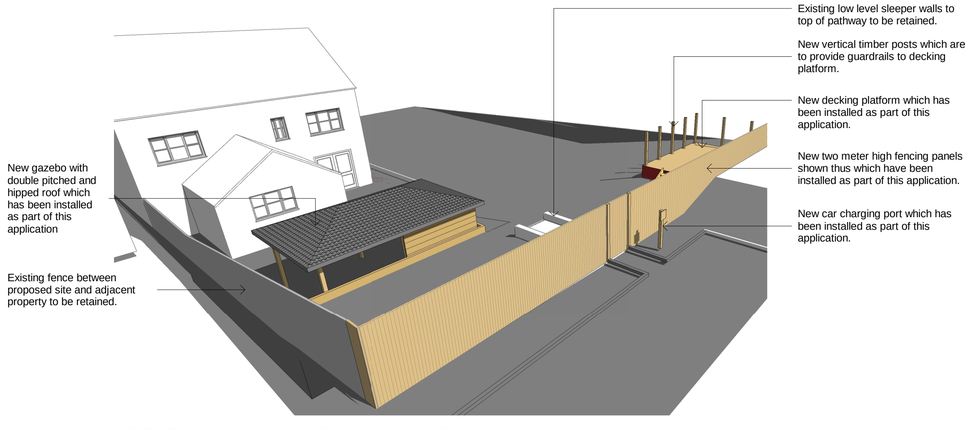

3D Perspective from Car Park

All heights, sizes and dimensions should be checked on site by the contractor before any work is put in hand.

Figured dimensions should be taken in preference to scaling and any errors or omissions reported to the architect at once.

This drawing has been prepared in accordance with the CDM (Construction Design and Management) and all foreseeable design risks to those involved or affected by construction have been avoided wherever possible.

Scale 1 : 100

0 1 2 5 10 m

Rev	Date	By	Detail

Drawing status

S3 : Planning

Client

Mr A. Cooper

Project/Location

6 Stoneygate
Lower tean
Tean
ST10 4PS

Drawing title

Retrospective Site Works and Proposed PV Solar Panels to the Principle Facade of the Existing Dwelling

Date	Drawn	Checked	Job No.
08/26/22	JS	Checker	3253

Scale(s)

1 : 100 @A1

Drawing number **Revision**

AC22-SA-XX-ZZ-DR-A-0201

SMYTHEMAN ARCHITECTURAL
12 High Street, Tean,
Stoke-on-Trent
ST10 4DZ
T: +44 (0)1538 722097
E: mail@smytheman.co.uk
W: www.smytheman.co.uk
CIAT CHARTERED PRACTICE