

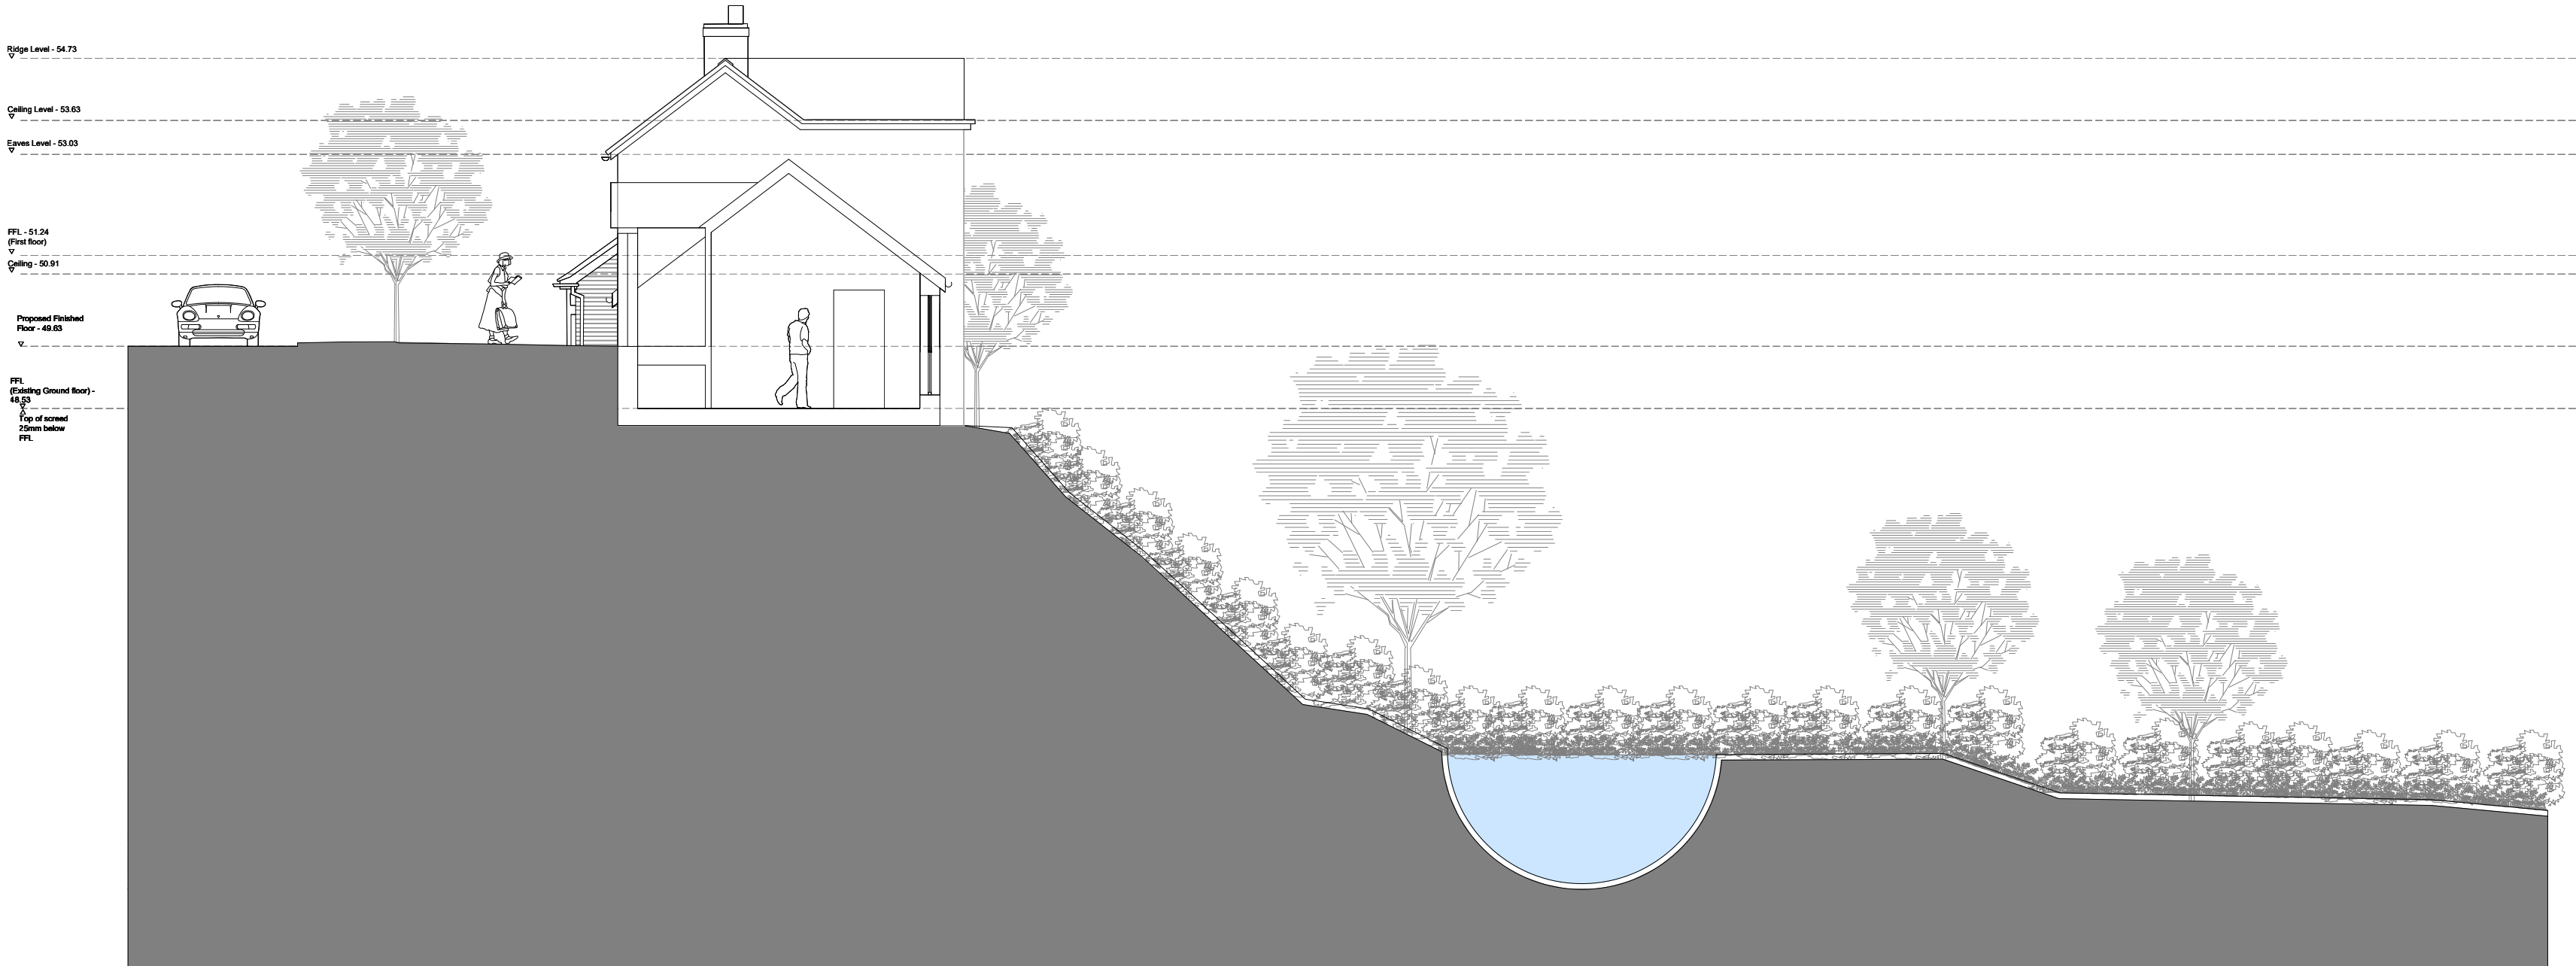


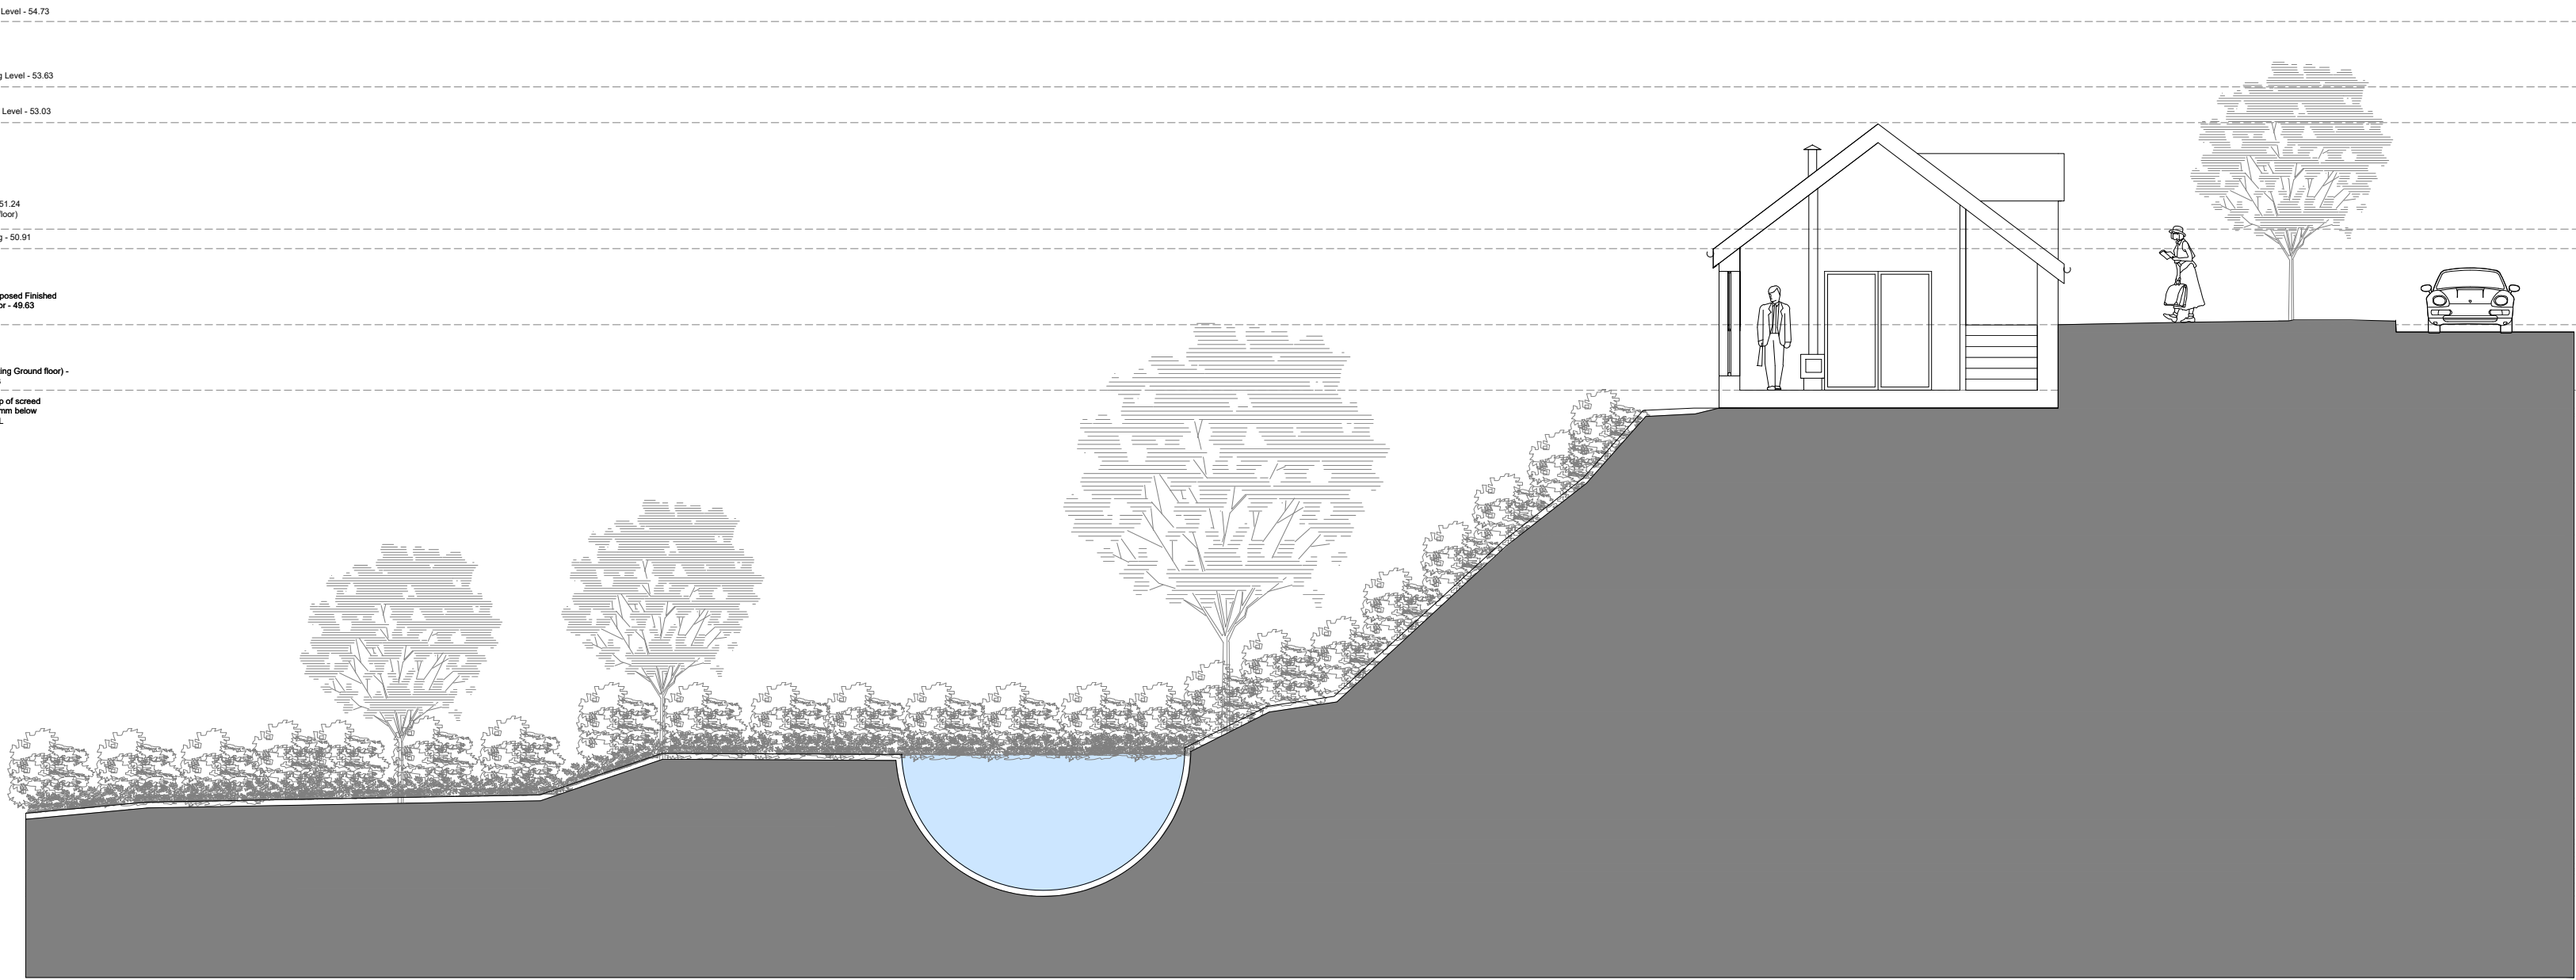

Section A - A  
1:100 @ A2

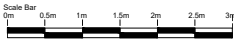

Section A - A

1:100 @ A2



Copyright of this drawing is vested in the Architect and it must not be copied or reproduced without consent. Figured dimensions only are to be taken from this drawing. All contractors must visit the site and be responsible for taking and checking all dimensions relative to their work. HUAM Ltd are to be advised of any variation between drawings and site conditions.  
**DO NOT SCALE OFF THIS DRAWING. IF IN DOUBT, ASK**

| Rev. | Drawn | Comments                                      | Date     |
|------|-------|-----------------------------------------------|----------|
| A    | IM    | Designs amended inline with planners comments | 13.07.22 |

**hulmeupright**  
architects

Queens Gardens Business Centre  
31a Ironmarket  
Newcastle under Lyme  
Staffordshire  
ST5 1RP

Tel: 01782 621949  
Email: [stoke@hu-arch.co.uk](mailto:stoke@hu-arch.co.uk)

[www.hulmeupright.co.uk](http://www.hulmeupright.co.uk)

Client

Mr and Mrs T Sheldon

Project

Proposed Extentison to Dray Cottage

Title

Proposed Section B-B & C-C

Status

Planning

Date 07.09.22

Drawn IM

Scale @A2 1:100

Checked

Project No

N1109 - AL(0)07

Drawing No.

Rev A

PLANNING

File Ref: M1