RevNo	Revision note	Date	Signature	Checked

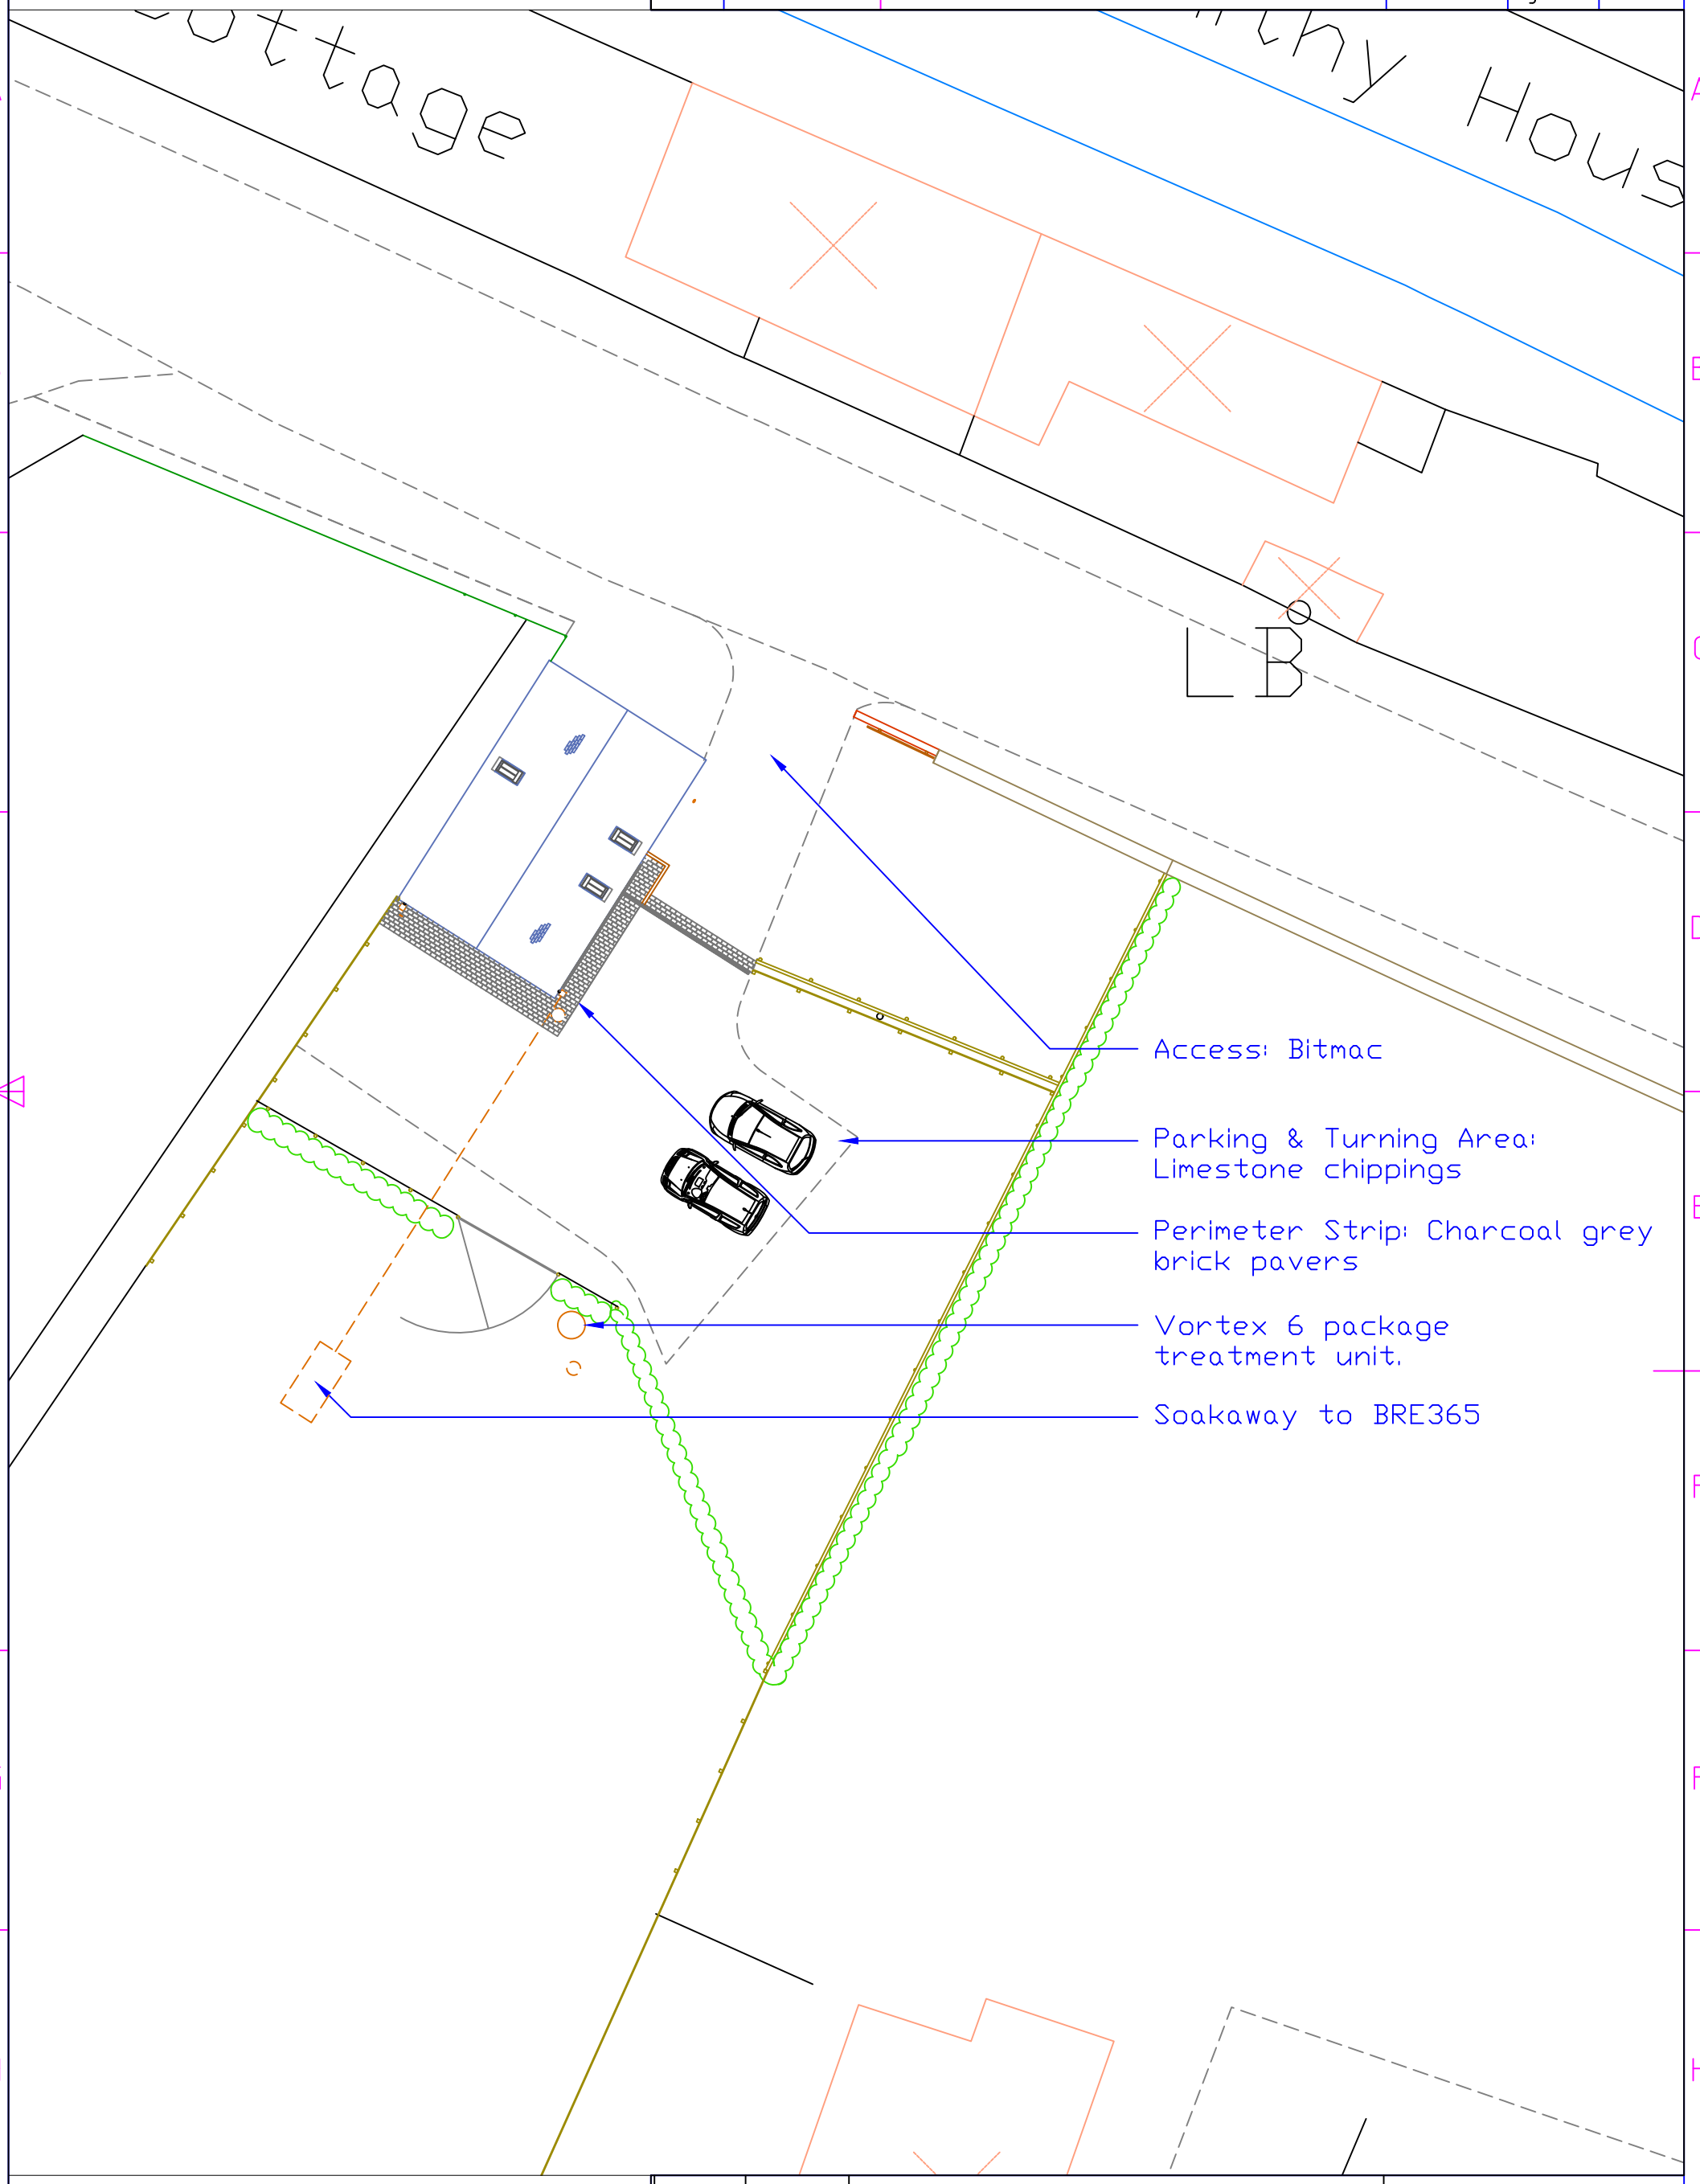

1). Parking area repositioned to aid manoeuvring
2). Parking area surfacing changed to limestone chippings to improve appearance
3). Driveway surfacing made non permeable for durability.
4). Surface water interceptor drains and soak-away to BRE365 provided.

Itemref	Quantity	Title/Name, designation, material, dimension etc	Article No./Reference

Designed by	Checked by	Approved by - date	File name	Date	Scale
A W Newby	C Hollies	C Hollies 29/11/2022	Parking.dwg	30/11/2022	1:200

PME Planning Services

Parking Area Details

11

Edition	Sheet
Rev 0	1/1