A1



PROPOSED SIDE ELEVATION
scale 1:100



PROPOSED REAR ELEVATION
scale 1:100

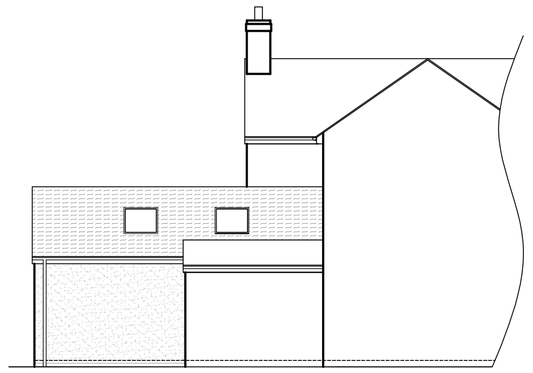

PROPOSED SIDE ELEVATION
scale 1:100



EXISTING SIDE ELEVATION
scale 1:100



EXISTING REAR ELEVATION
scale 1:100

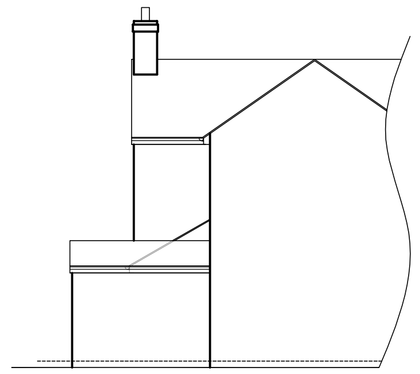

EXISTING SIDE ELEVATION
scale 1:100

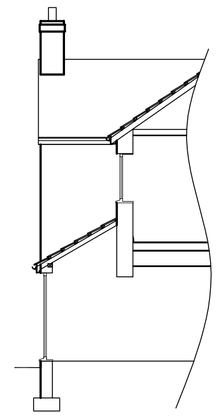

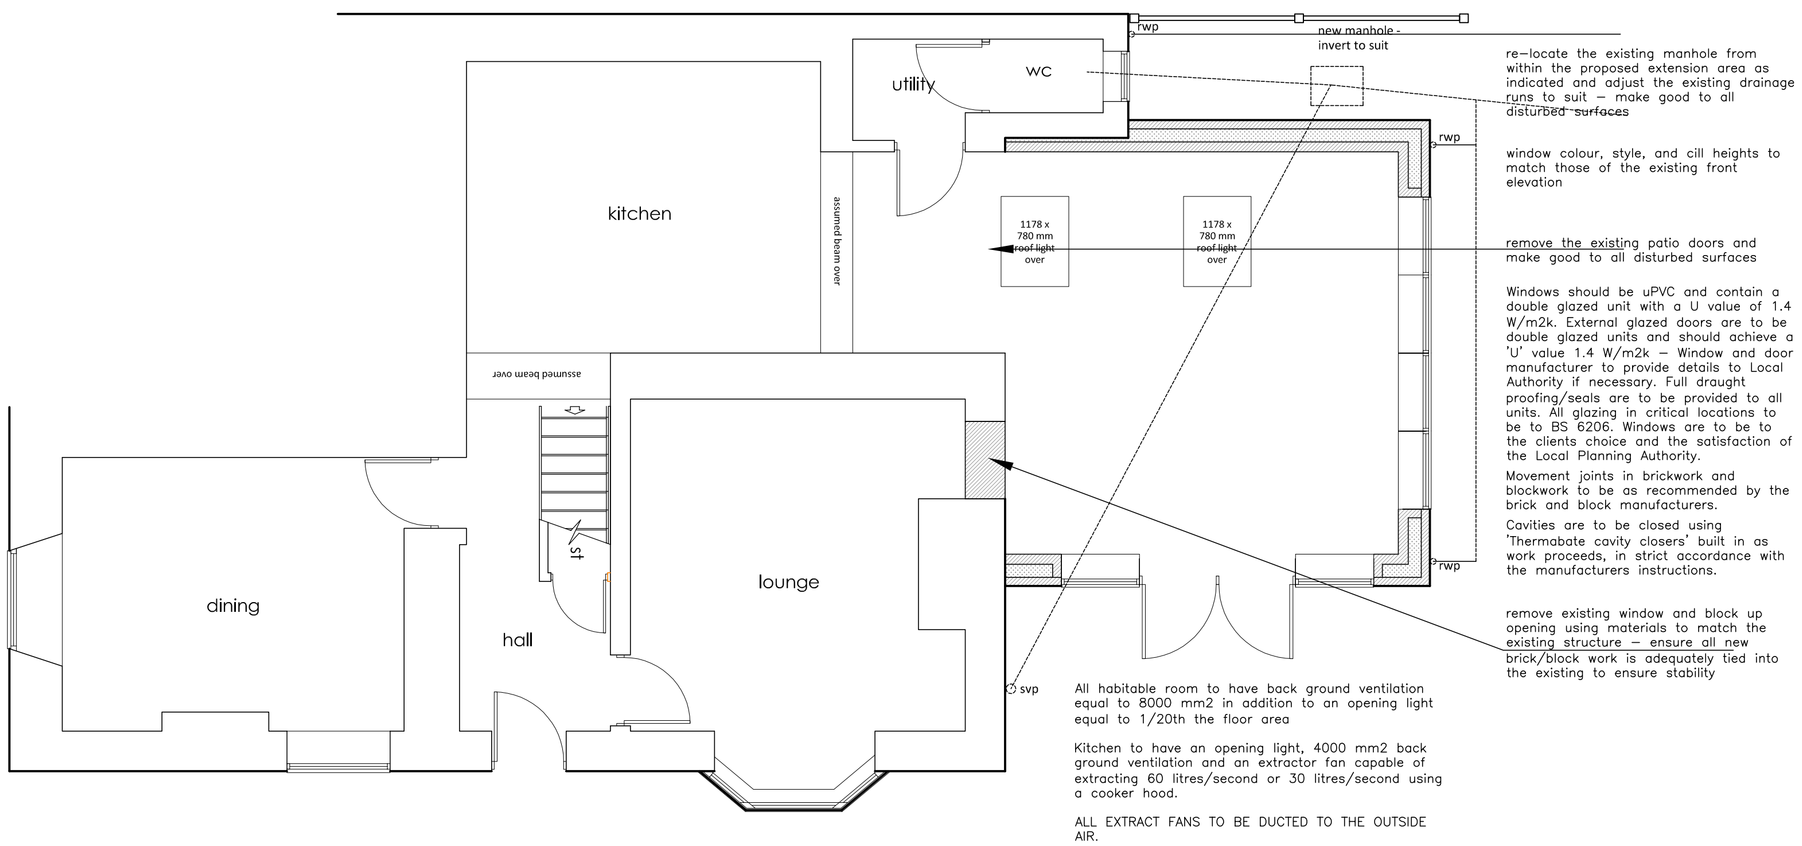

PROPOSED GROUND FLOOR PLAN
scale 1:50

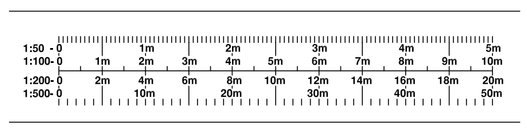

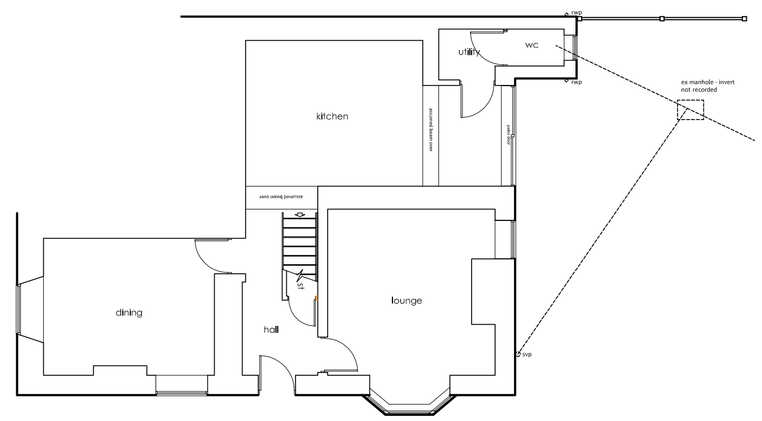

EXISTING GROUND FLOOR PLAN
scale 1:100

KAD
ARCHITECTURAL DESIGN
& SURVEYING SERVICES

52 Parkway
Trentham
Stoke-On-Trent
Staffordshire
ST4 8AG

tel: 07974 243439

www.kadarchitectural.co.uk
jon@kadarchitectural.co.uk

Copyright

KAD Architectural Design & Surveying Services.

This drawing and the designs depicted may not be reproduced in whole or in part without the prior written permission of KAD Architectural Design & Surveying Services

THE PARTY WALL ACT 1996 - The Client's attention is drawn to the Party Wall Act 1996 which requires notification and agreement to be made with adjoining owners, where the building owner undertakes any building works on, adjacent to or near to the party wall line between the properties, the Client shall ensure that all legal obligations in this regard are complied with.

REVISIONS & PUBLICATION DATES

22 09 2021 rain water to discharge into main sewer

01 12 2022 amended in line with Clients instruction

01 12 2022 stone cills added

Planning & Building Regulation Purposes Only

PROJECT NUMBER / DRAWING NUMBER

2469/21/02C

CLIENT

Mr & Mrs M Plant
2 Mill House
Stanley Moss Lane
Stockton Brook
ST9 9LH

DRAWING TITLE

Existing and Proposed Details

FIRST PUBLICATION DATE

July 2021 Jon Bennett

SCALE :-

1:50; 1:100 **printed @ A1**

PROJECT

Proposed Extension at
2 Mill House
Stanley Moss Lane
Stockton Brook
ST9 9LH