



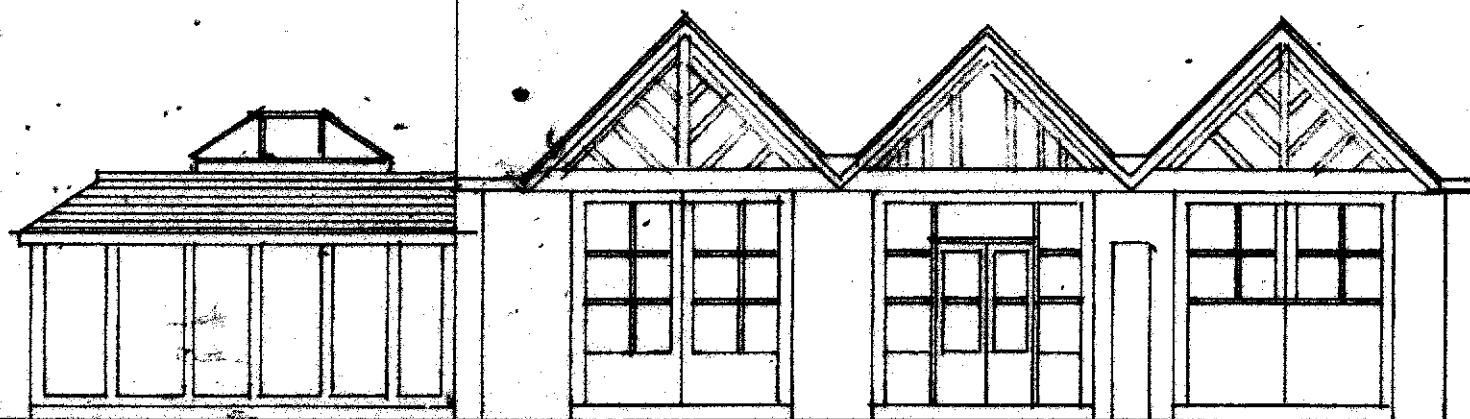


PROPOSED S.W. ELEVATION

SCALE: 1:100

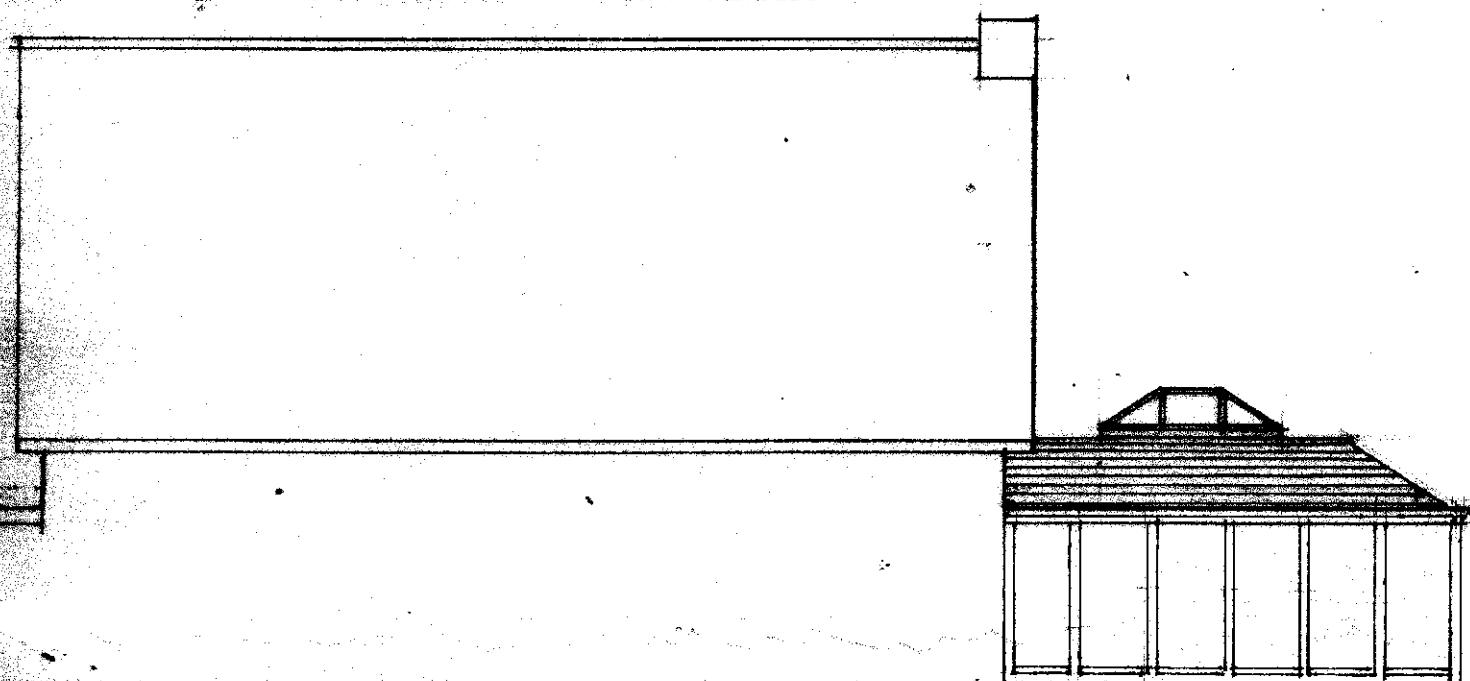

PROPOSED N.E. ELEVATION

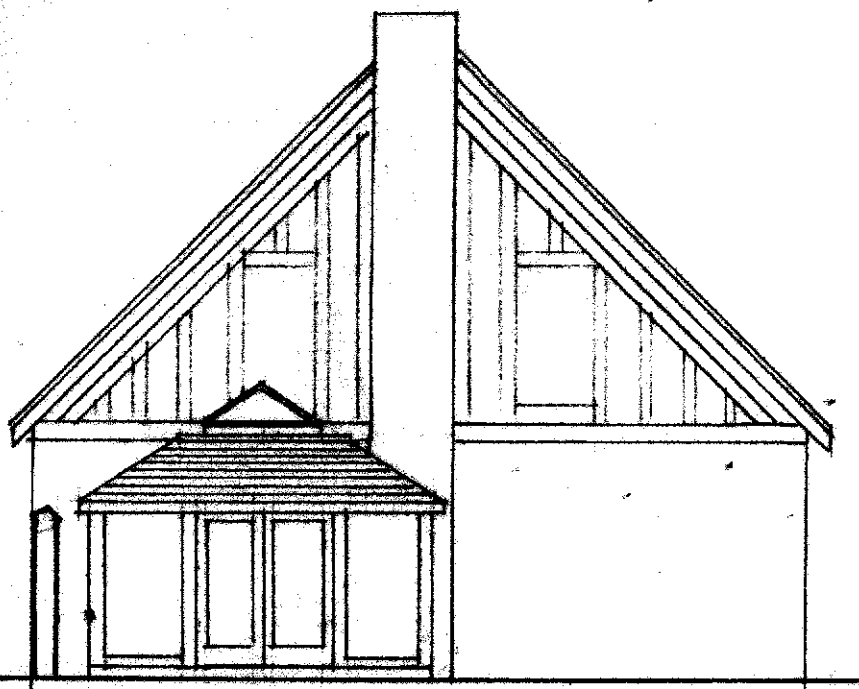

PROPOSED N.W. ELEVATION

EXTERNAL WALLS
175mm x 175mm oak posts
with glazing between

ROOF
clay plain roofing tiles to
match existing
glazed lantern to grp flat roof

**PROPOSED EXTENSION TO KITCHEN
TO FORM NEW ORANGERY
COACH HOUSE, BLYTHE BRIDGE ROAD
CAVERSWALL ST11 9EA
FOR MR. & MRS. P.BUNN**