
CONCEPT ARCHITECTURAL DESIGN ARE TO BE NOTIFIED OF ANY DISCREPANCIES IN FIGURED DIMENSIONS. CONTRACTOR TO VERIFY ALL DIMENSIONS.
THIS DRAWING IS COPYRIGHT.

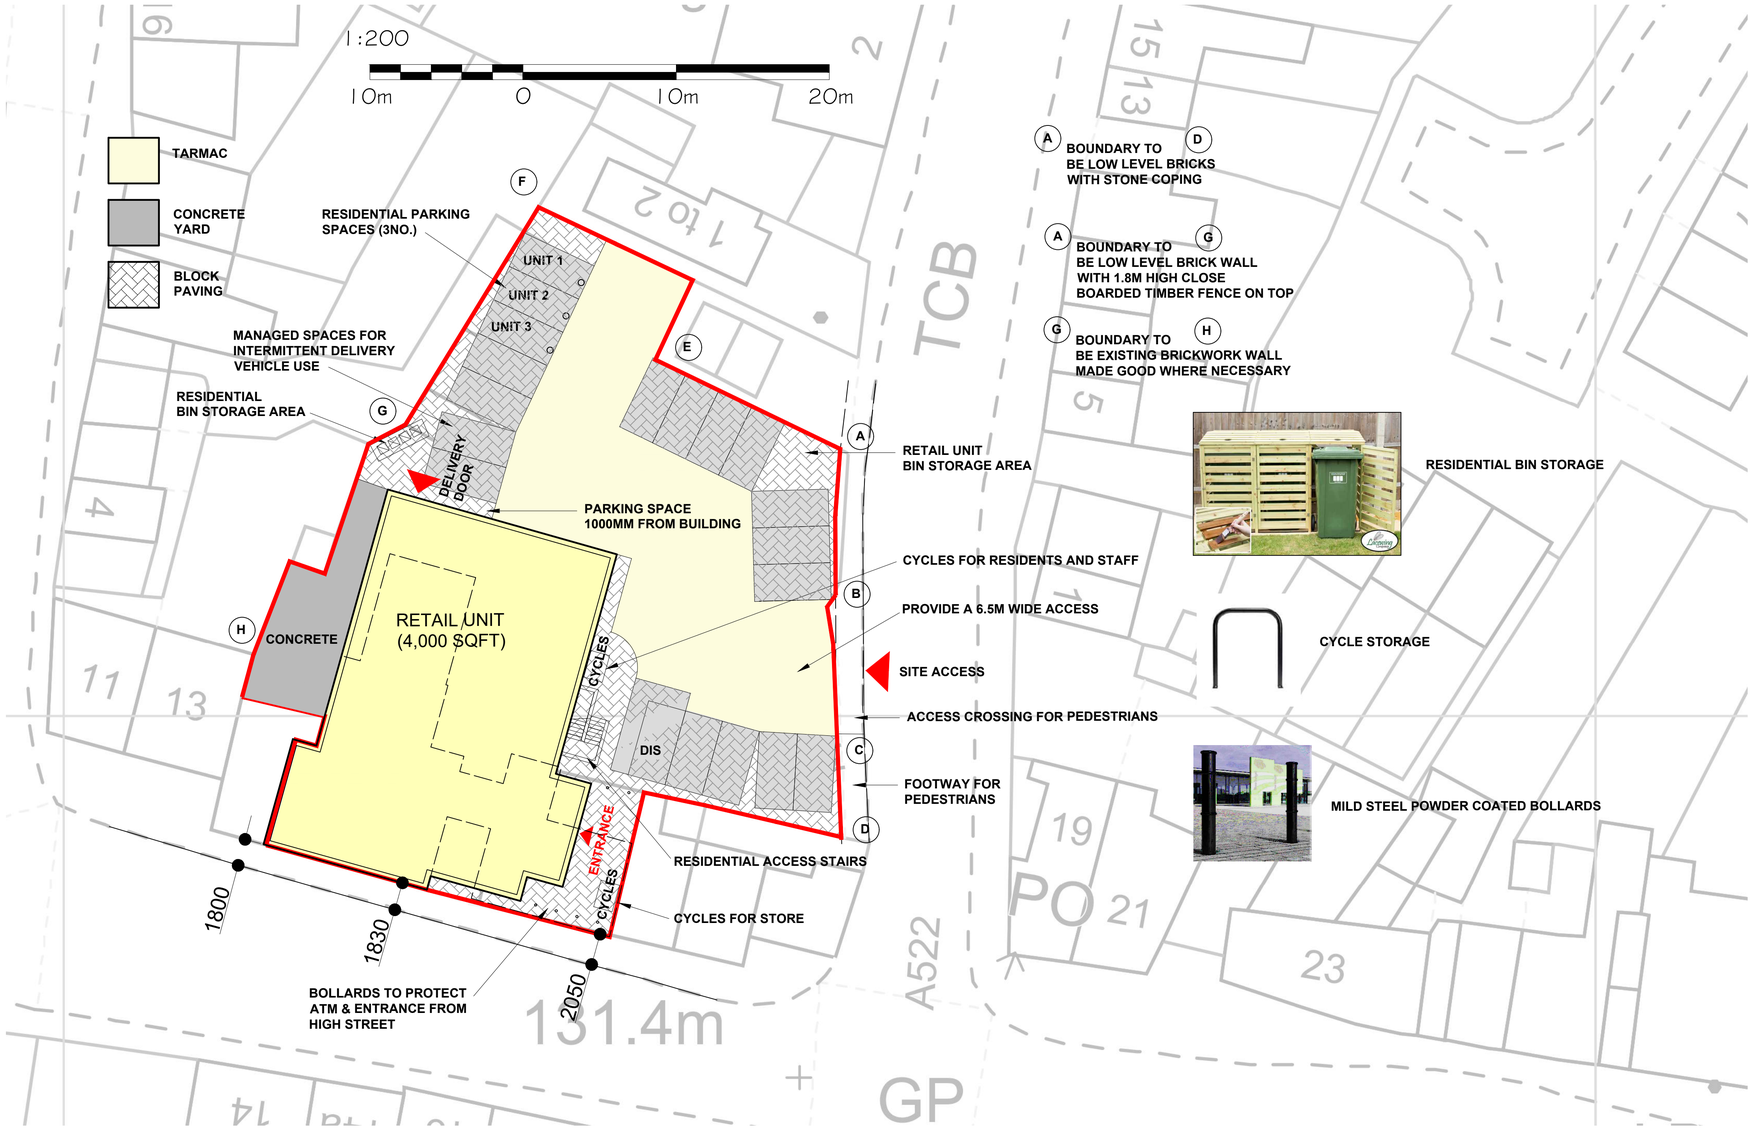


concept architectural design
TEL : 07809 580481 EMAIL : concept-designs@outlook.com

ARCHITECTURAL DESIGN • PROJECT MANAGEMENT • DEVELOPMENT CONSULTANTS

Project
PROPOSED DEVELOPMENT AT HIGH STREET, TEAN

Drawing Title
PROPOSED SITE LAYOUT PLAN

Client
SEP PROPERTIES

| Drawing No. | Revision |
|---|---|
| CA-SEP-06-03 | L |

| Scale | Date | Drawn by |
|---|---|---|
| 1:200@A1 | OCT 19 | SG |