


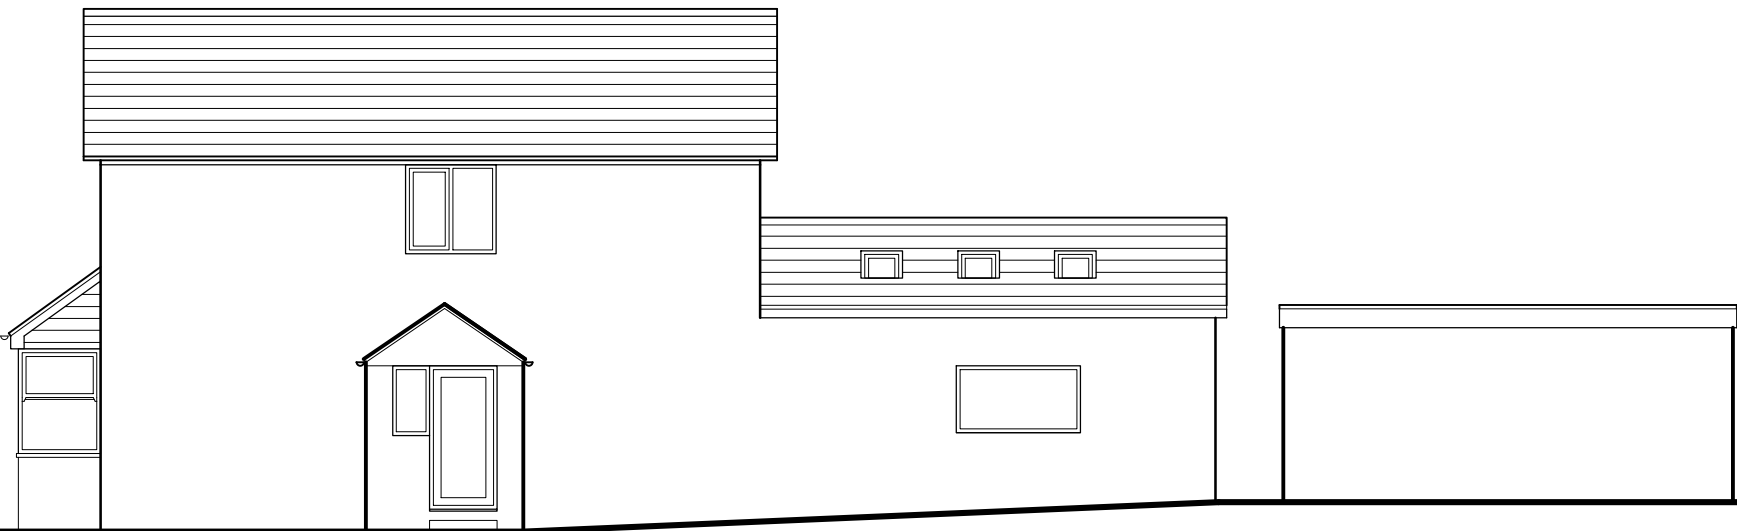


Front Elevation (North)



Side Elevation (West)




Rear Elevation (South)

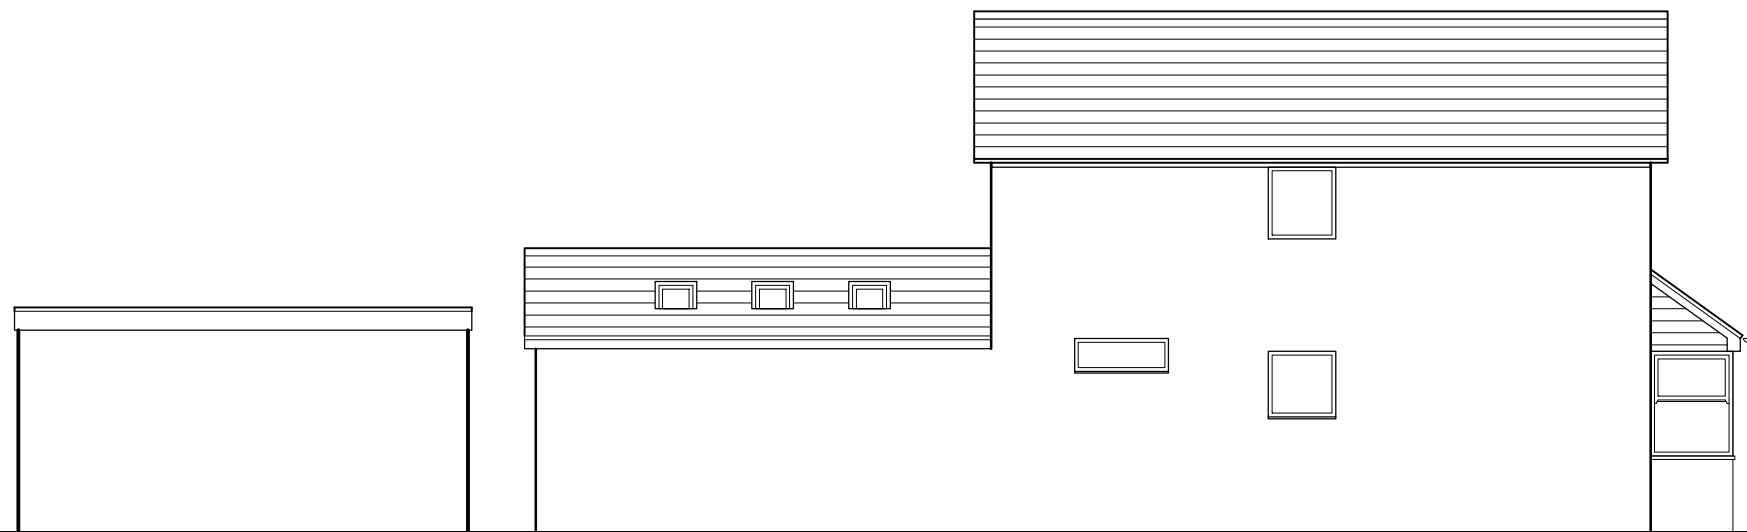

Side Elevation (West)

NOTES

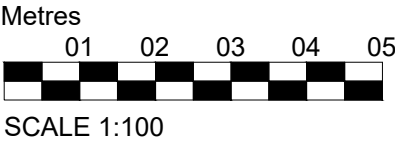



ADDED VALUE ARCHITECTURE

Registered Office:
Added Value Architecture Ltd.
Grosvenor House, 3 Chapel St.
Congleton, CW12 4AB

Company No: 11124740
e. architect@ava-ltd.com
t. 01782 248 524 / 07801 44 03 11
www.ava-ltd.com

32 Rudyard Road
Biddulph
Mr Hyde and Miss Lilley

Elevations as Proposed

Scale:	1:100 @A3	
Date:	November 2022	
Ref:	210106(PR)003	revision -