


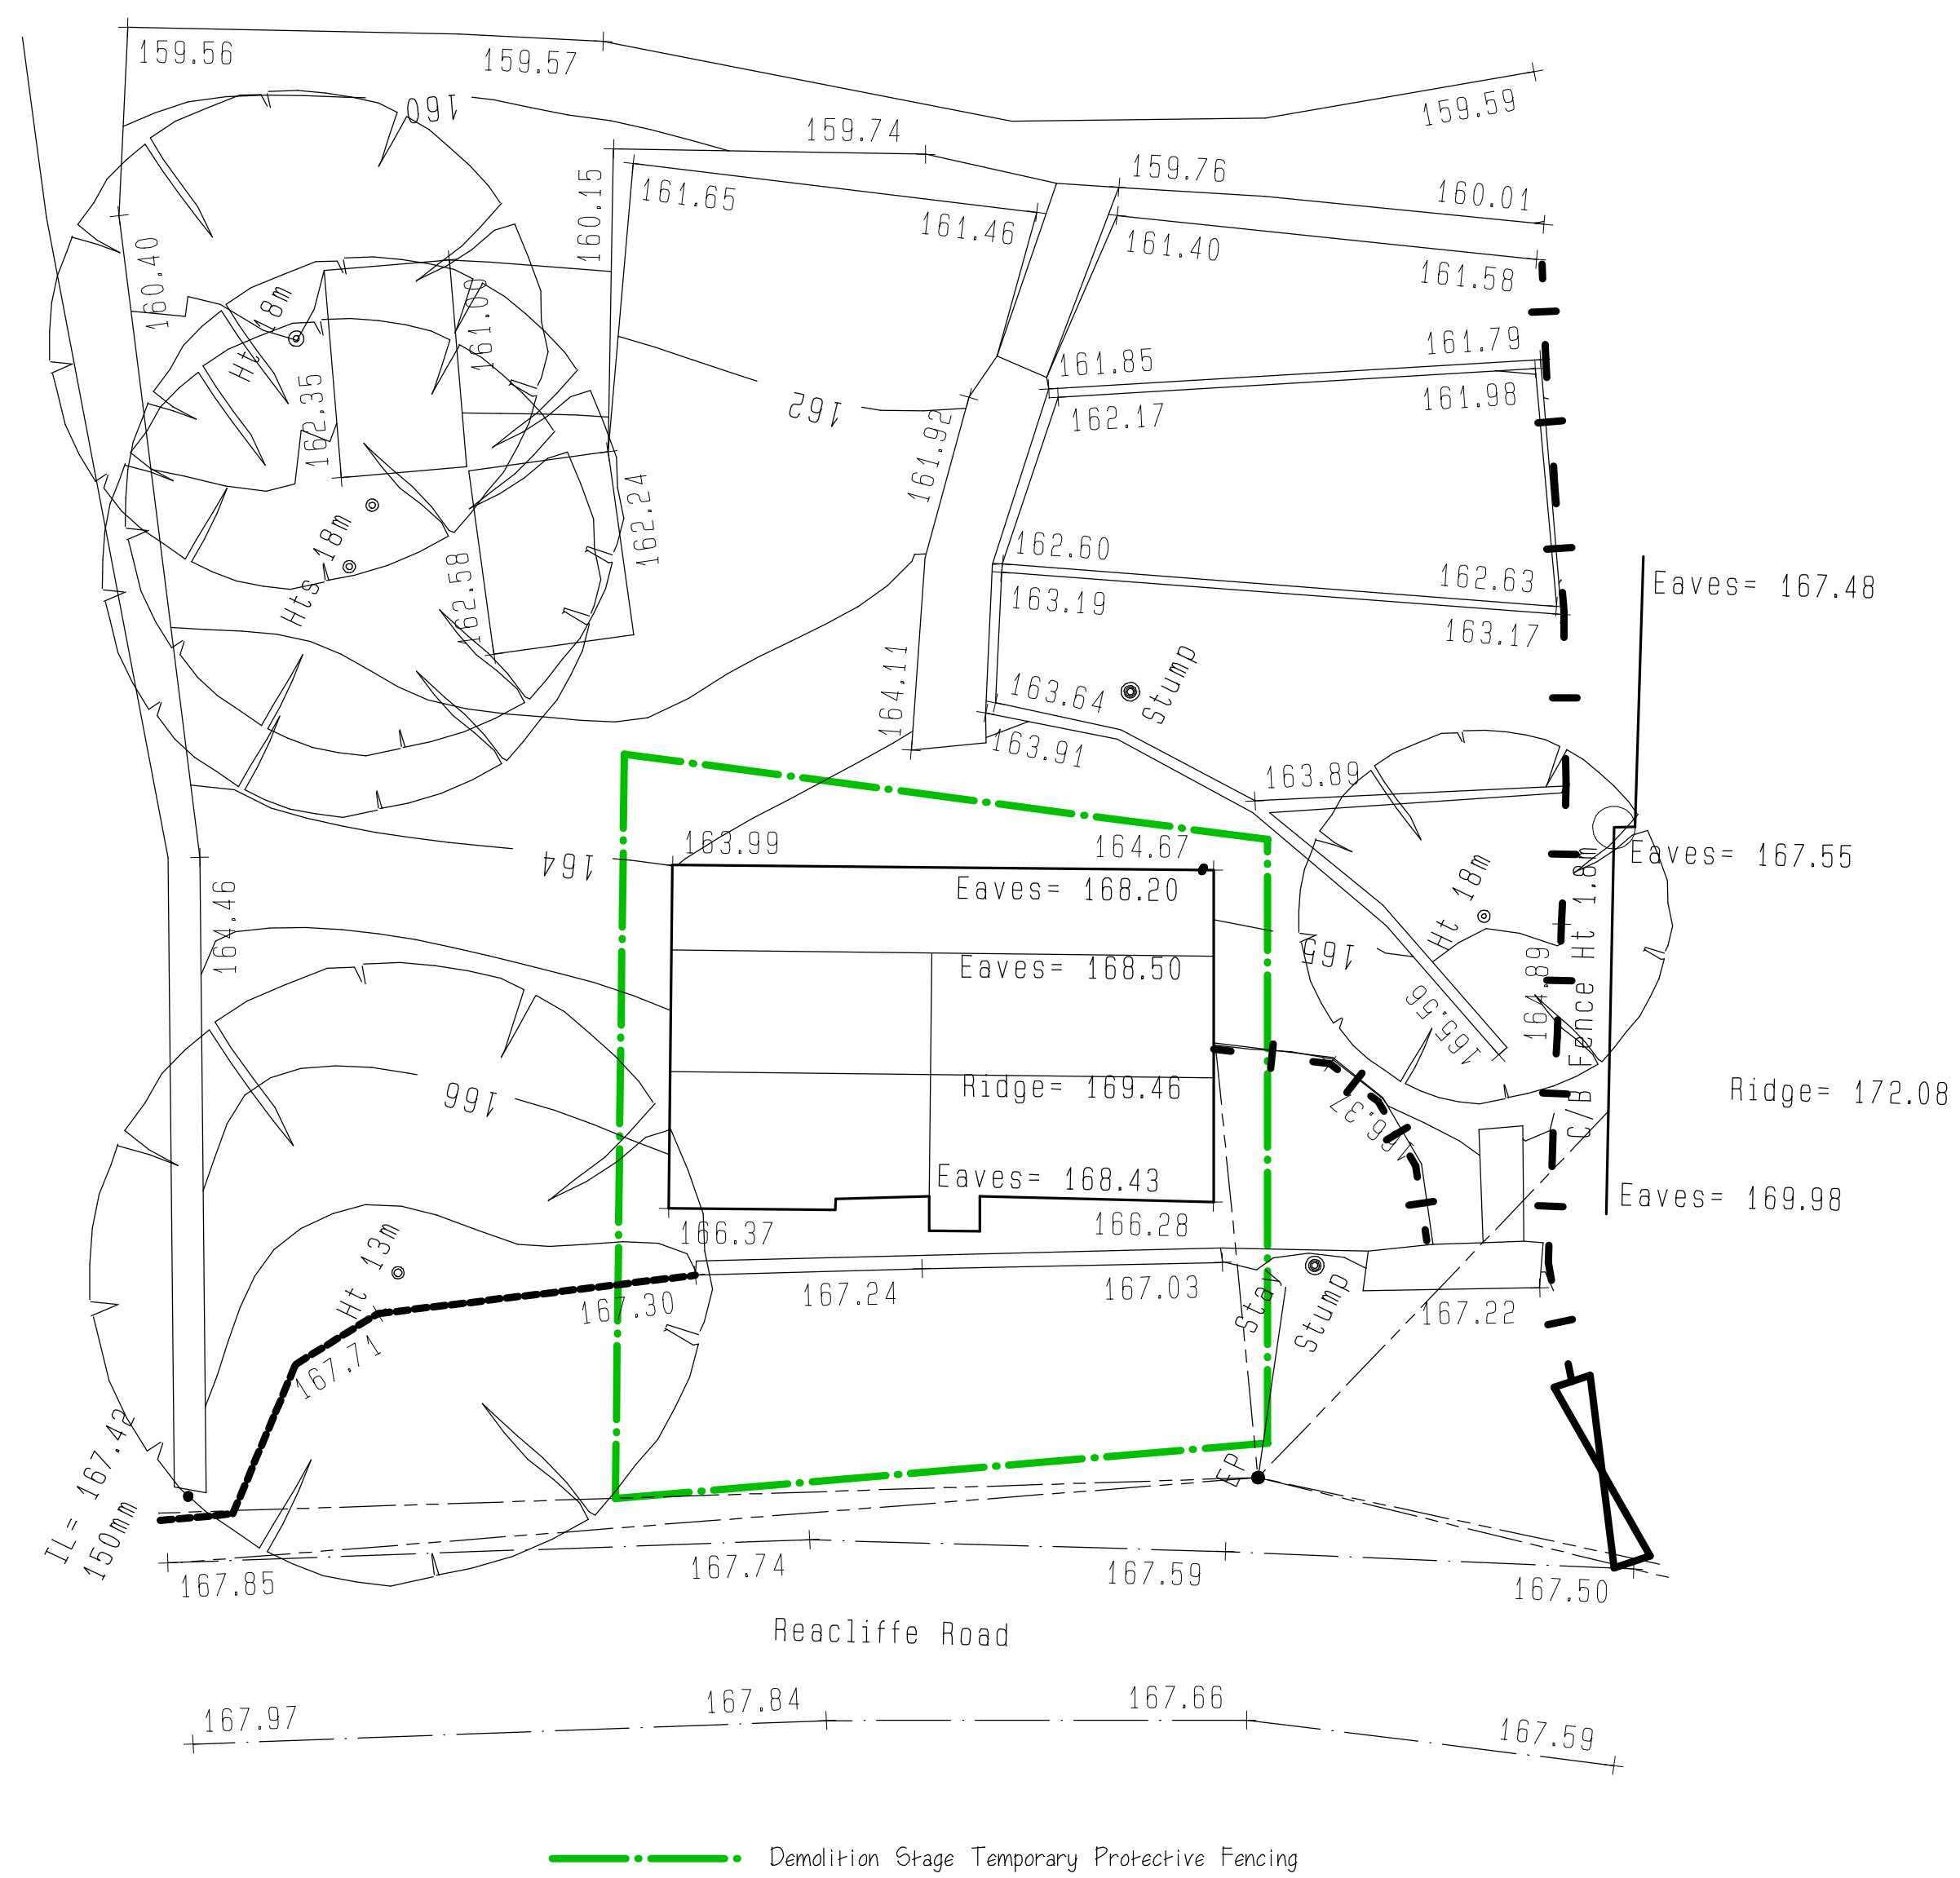

This drawing is to scale but scaled dimensions should not be used for on-site construction purposes. Only drawings showing dimensions should be used for construction work.

This drawing is the sole copyright of Oldfield Design Ltd. Any discrepancies between this drawing and other information shall be reported to Oldfield Design Ltd.



project	PROPOSED REPLACEMENT DWELLING
address	BLAKELEY, REACLIFFE ROAD, RUDYARD
for	MR C WHAWELL
title	DEMOLITION FENCING PLAN
dwg no.	2070-01
scale	1:100 on A2 Sheet
date	DECEMBER 2022