


KEY:
 SITE BOUNDARY

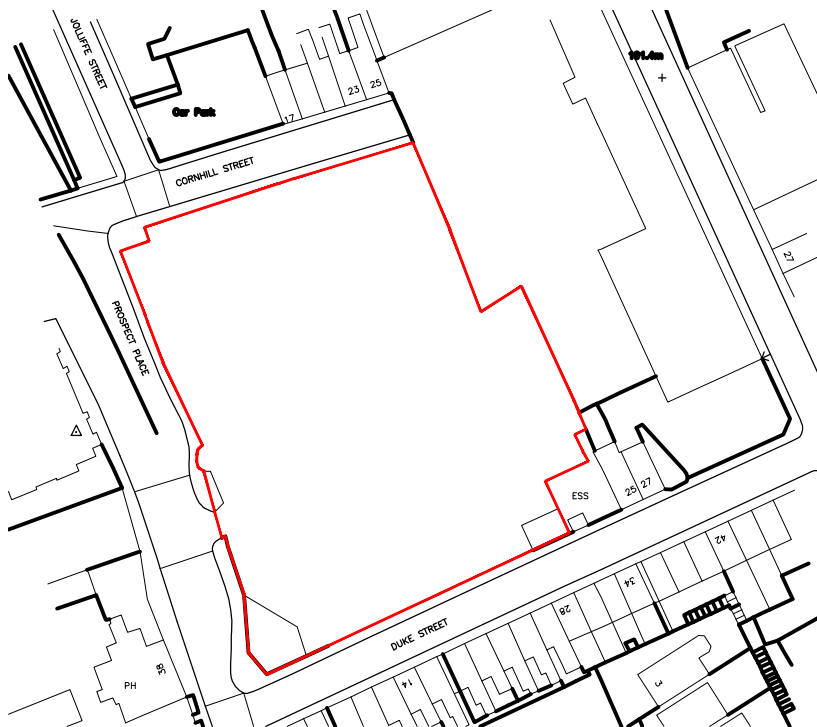

REVISIONS

This design is copyright. ©



PROPOSED RESIDENTIAL DEVELOPMENT

COMPTON MILL, LEEK

EXISTING SITE LOCATION PLAN

Drawn: AH Scale: 1:1250@A4
Date: JUNE 21 Checked: MH

brewsterbye architects
5 NORTH HILL ROAD
HEADINGLEY
LEEDS
LS6 2EN
telephone
0113 2754000
facsimile
0113 2844250
e-mail
info@brewsterbye.co.uk



Dwg No: 526/29(02)001 #