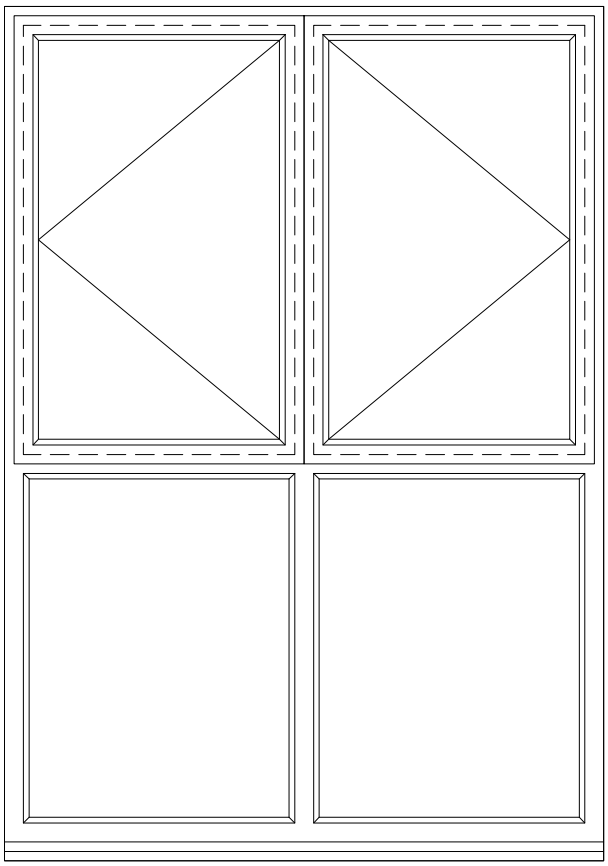

1:20 TYPICAL WINDOW ELEVATION

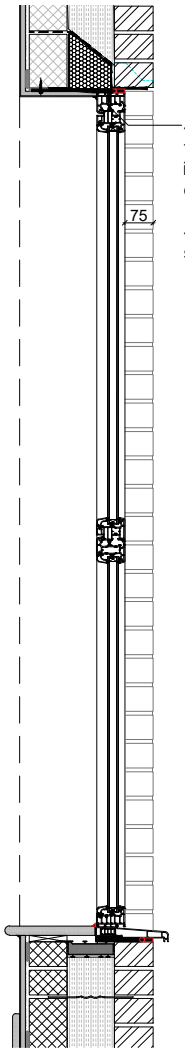

-Double glazed uPVC flush casement window installed to manufacturers details.

-Window profile to be similar to example shown in photographs

1:20 SECTION



WINDOW PROFILE EXAMPLE

REVISIONS

This design is copyright ©

Housing 21

CONSTRUCTING GROWTH

PROPOSED RESIDENTIAL DEVELOPMENT

COMPTON MILL, LEEK

PROPOSED WINDOW DETAILS

Drawn: AH	Scale: 1:1250@A4
Date: JUNE 21	Checked: MH

brewsterbye architects
5 NORTH HILL ROAD
HEADINGLEY
LEEDS
LS6 2EN
telephone
0113 2754000
facsimile
0113 2844250
e.mail
info@brewsterbye.co.uk

Dwg No: 526/29(02)202 #