


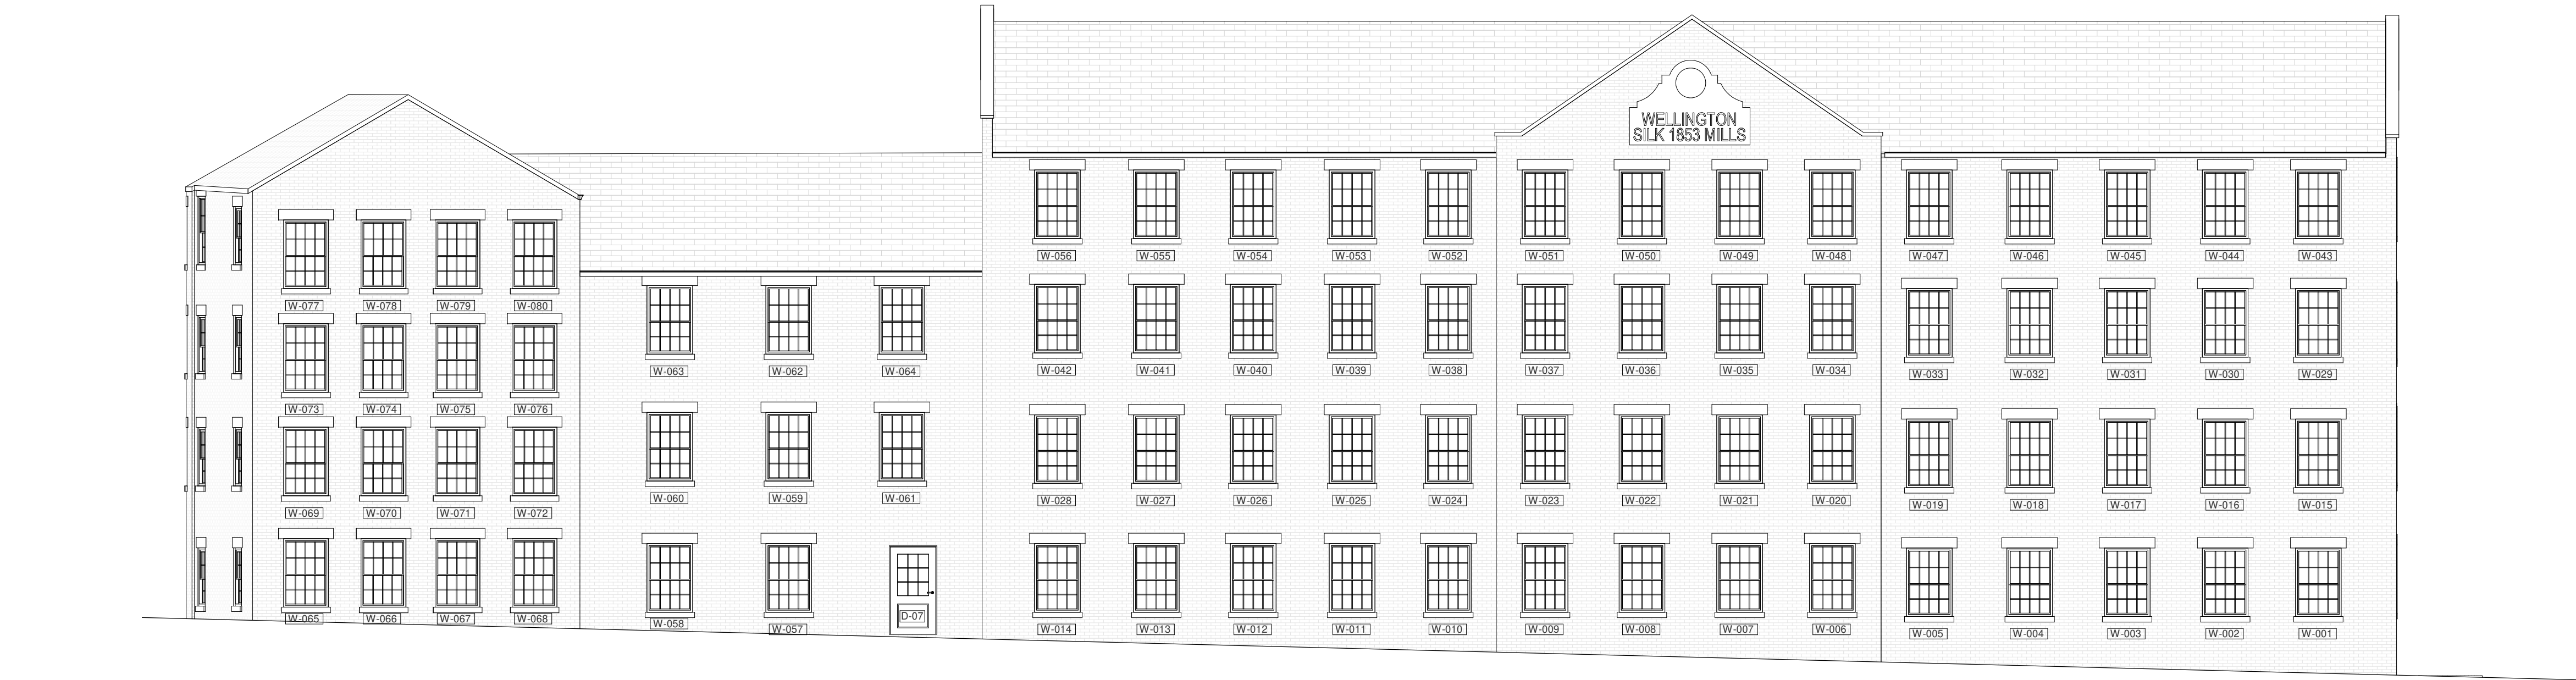

1 ELEVATION 1
SCALE: 1 : 100

