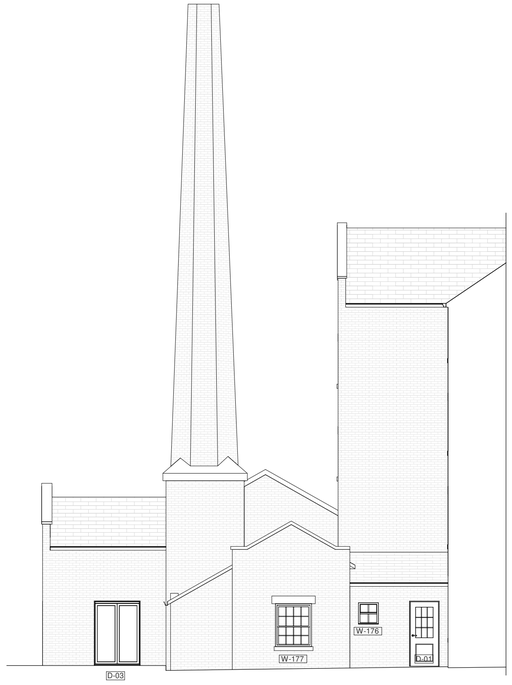

1 ELEVATION 6

SCALE: 1 : 100

0 1 2 3 4 5 10

GRAPHIC SCALE: 1:100



2 ELEVATION 7

SCALE: 1 : 100

0 1 2 3 4 5 10

GRAPHIC SCALE: 1:100

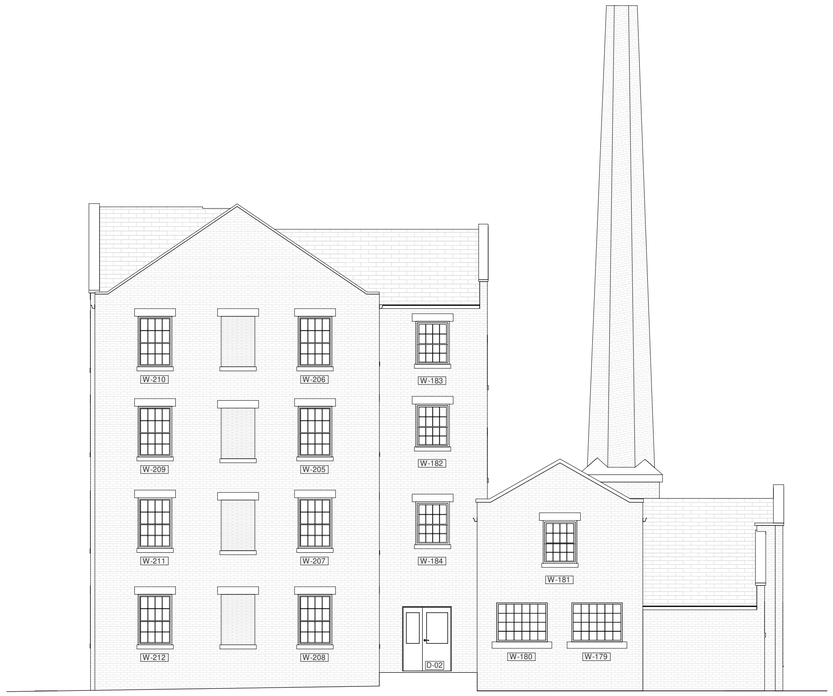

3 ELEVATION 8

SCALE: 1 : 100

0 1 2 3 4 5 10

GRAPHIC SCALE: 1:100

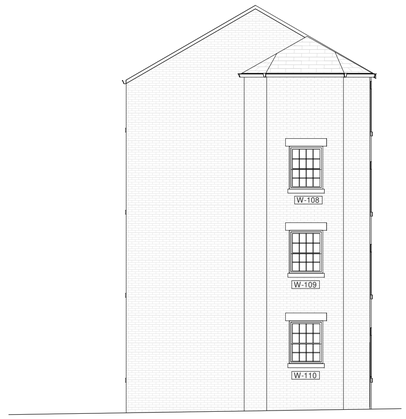

4 ELEVATION 5

SCALE: 1 : 100

0 1 2 3 4 5 10

GRAPHIC SCALE: 1:100

Notes

- Copyright of this drawing remains the property of BM3 Architecture Limited
- Contractors and consultants are to advise BM3 Architecture Limited of any discrepancies

Client

midland heart

Stage

CONSTRUCTION

Revision Schedule

No.	Description	Date	By

Project	WELLINGTON MILL
Drawing	PROPOSED ELEVATIONS 2
Drawing No.	0004
Drawn by	JC
Checked	AG
Dated	21/09/22
Revision	
Status (PAS1192)	
BM3 Job Number	71628

Birmingham Office
28 Pickford Street, Digbeth, Birmingham, B5 5QH
T. 0121 633 0000 F. 0121 633 0300 E. design@bm3.co.uk