

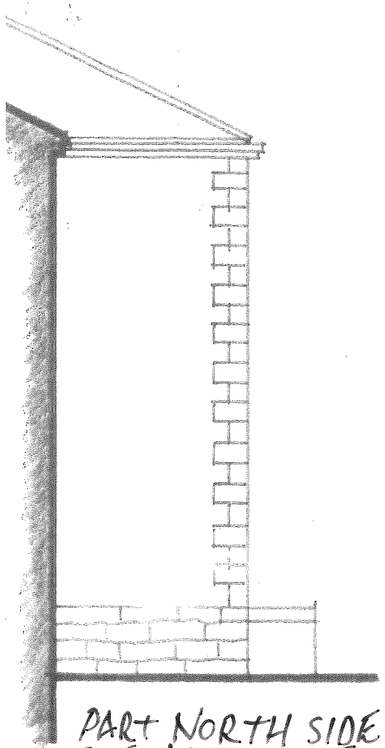


PART NORTH SIDE
ELEVATION ONE
AS EXISTING

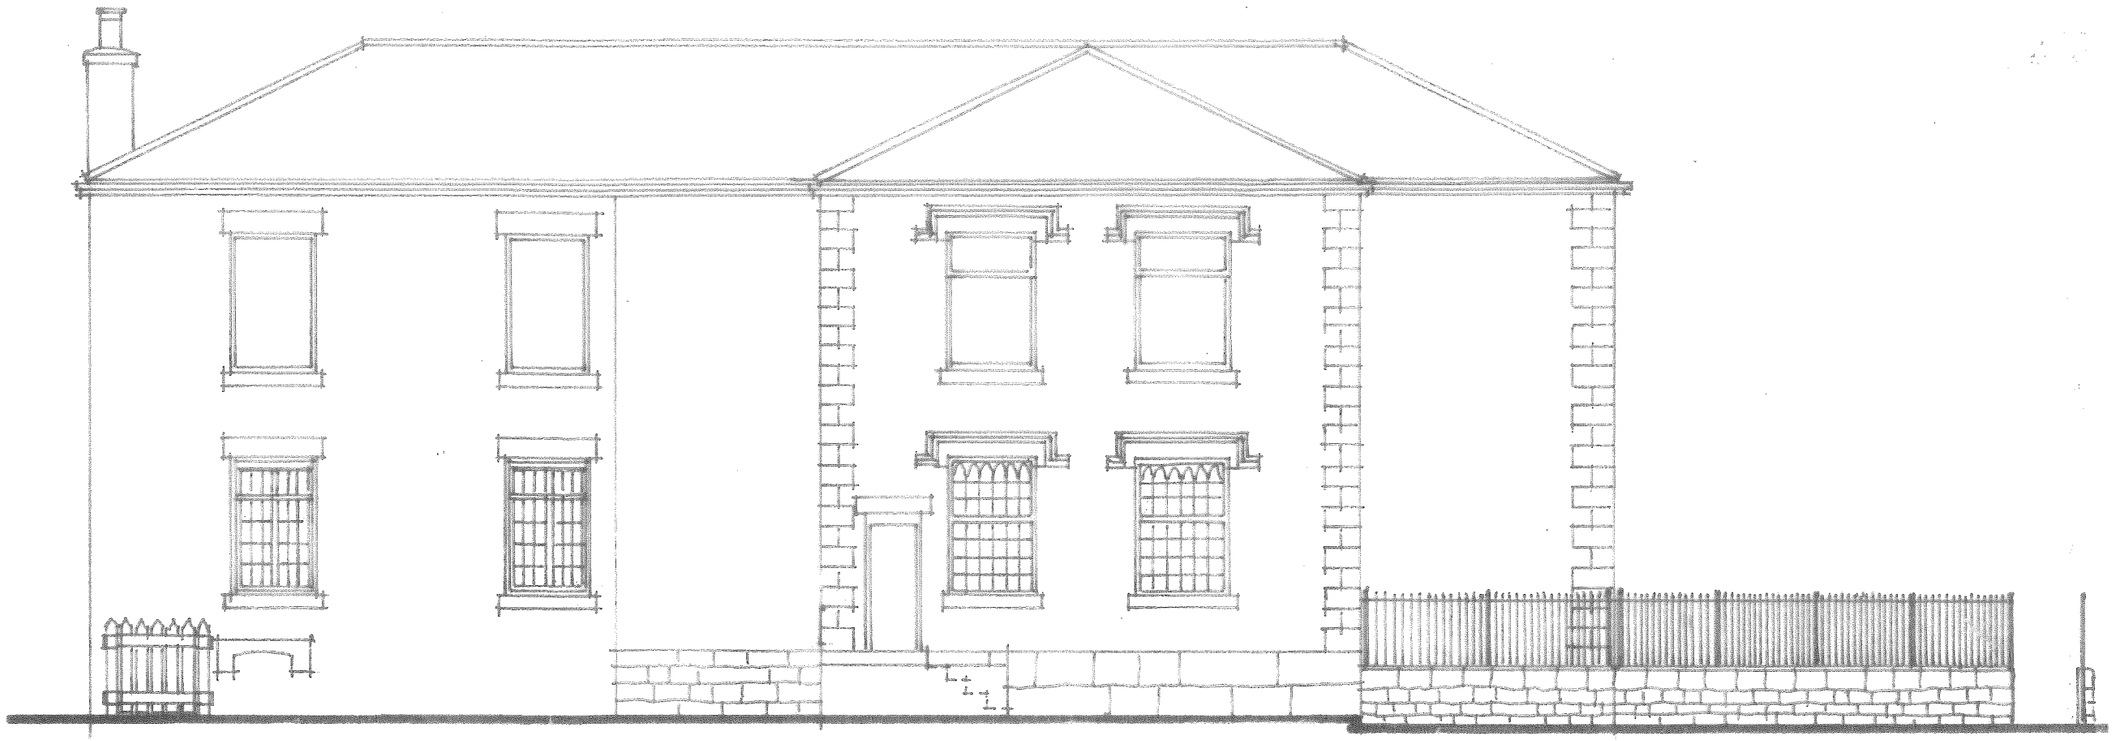

WEST SIDE ELEVATION TWO
AS EXISTING

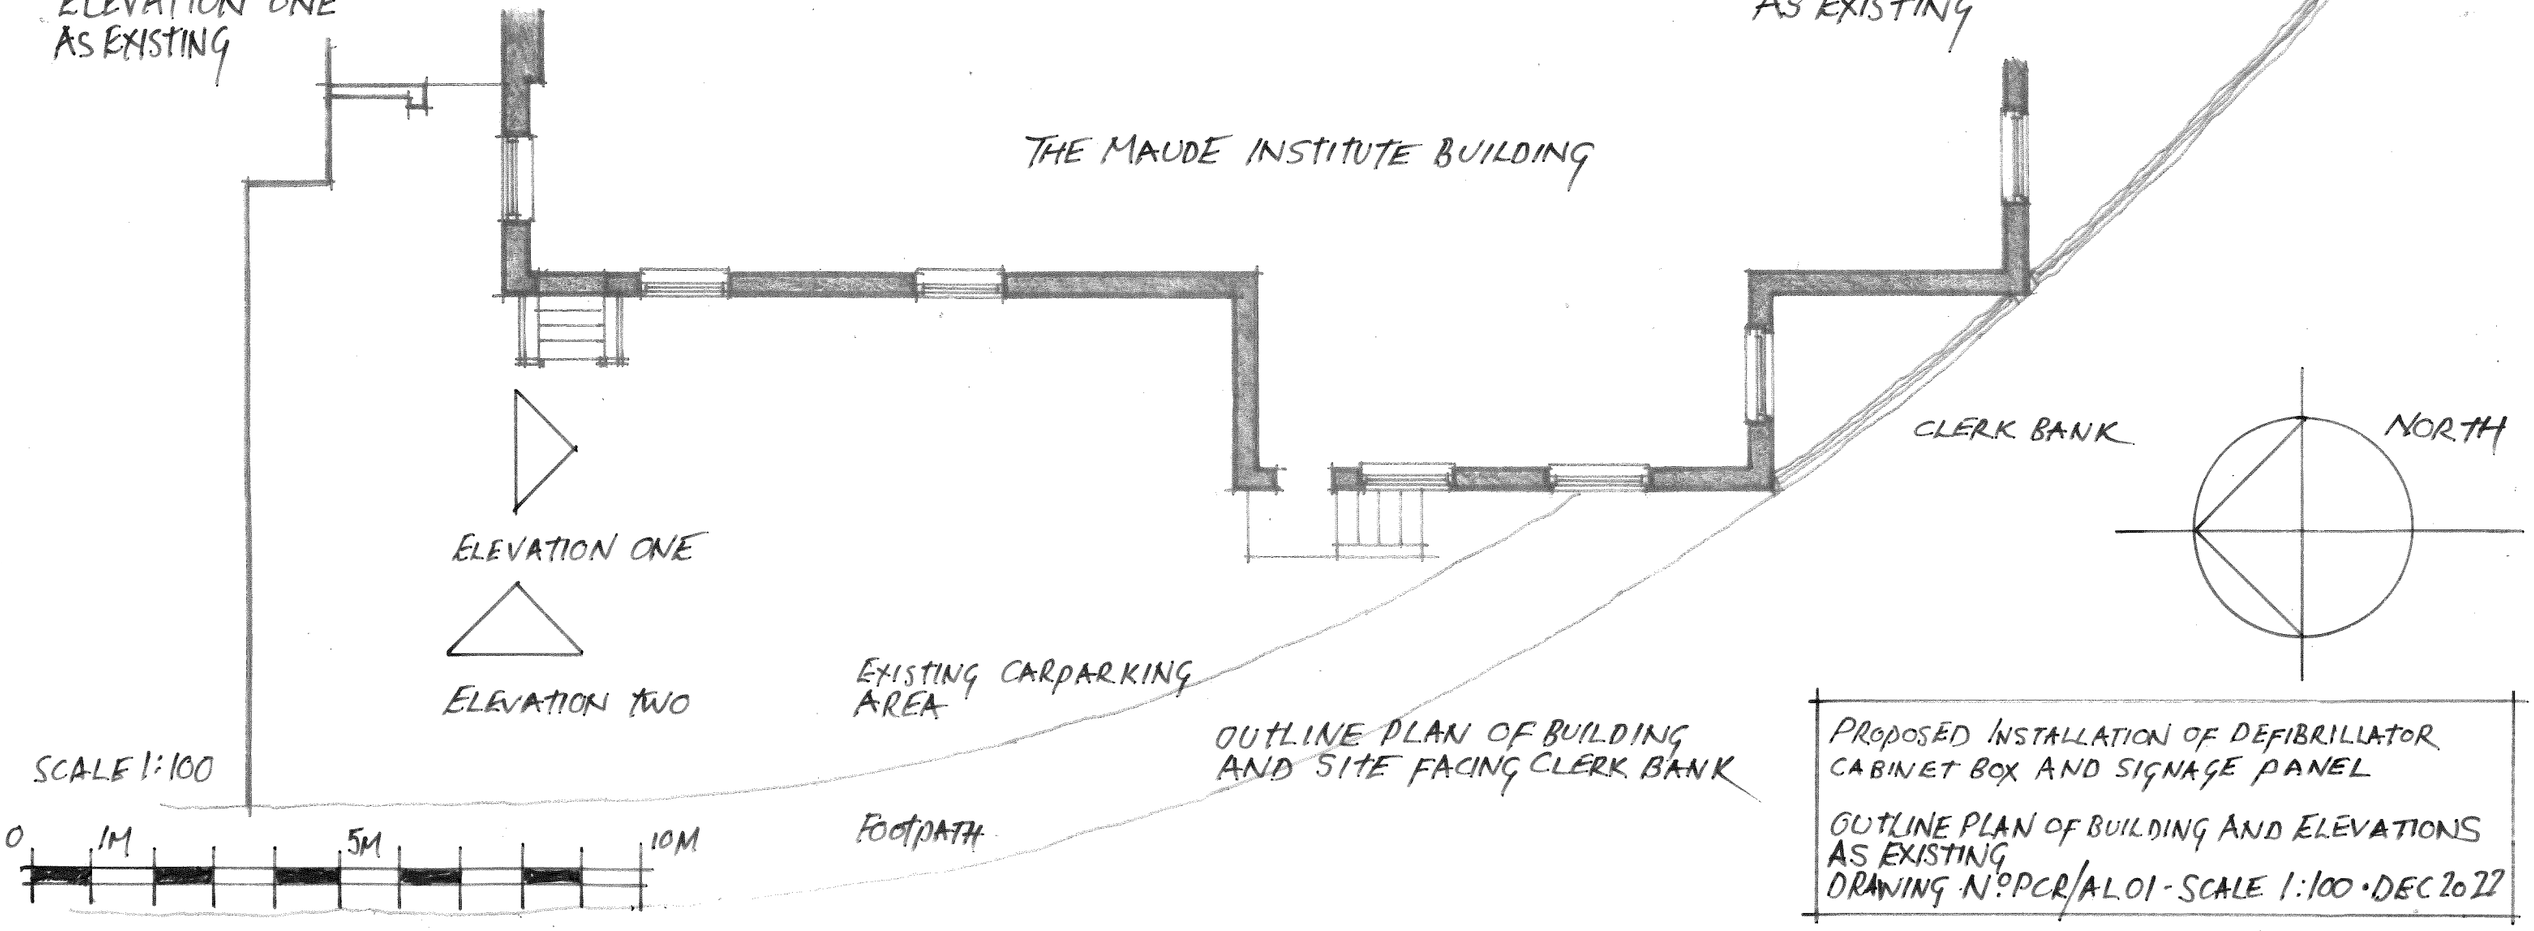

PROPOSED INSTALLATION OF DEFIBRILLATOR CABINET BOX AND SIGNAGE PANEL

OUTLINE PLAN OF BUILDING AND ELEVATIONS AS EXISTING
DRAWING N°PCR/AL01 - SCALE 1:100 • DEC 2022