
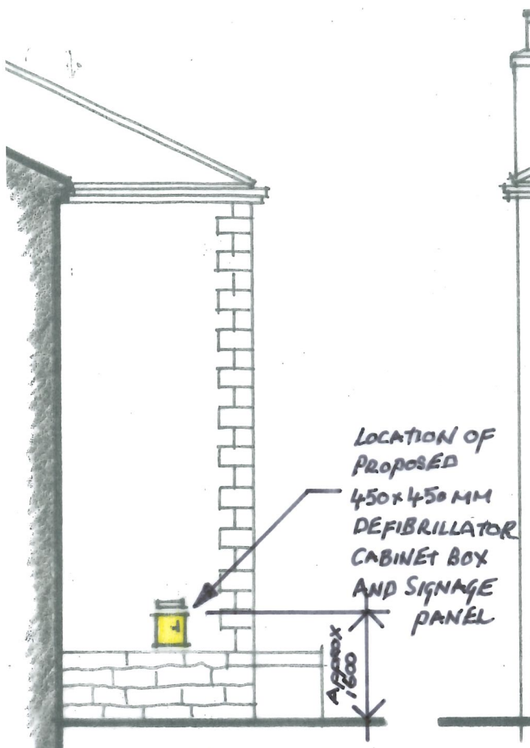



PART NORTH SIDE ELEVATION ONE

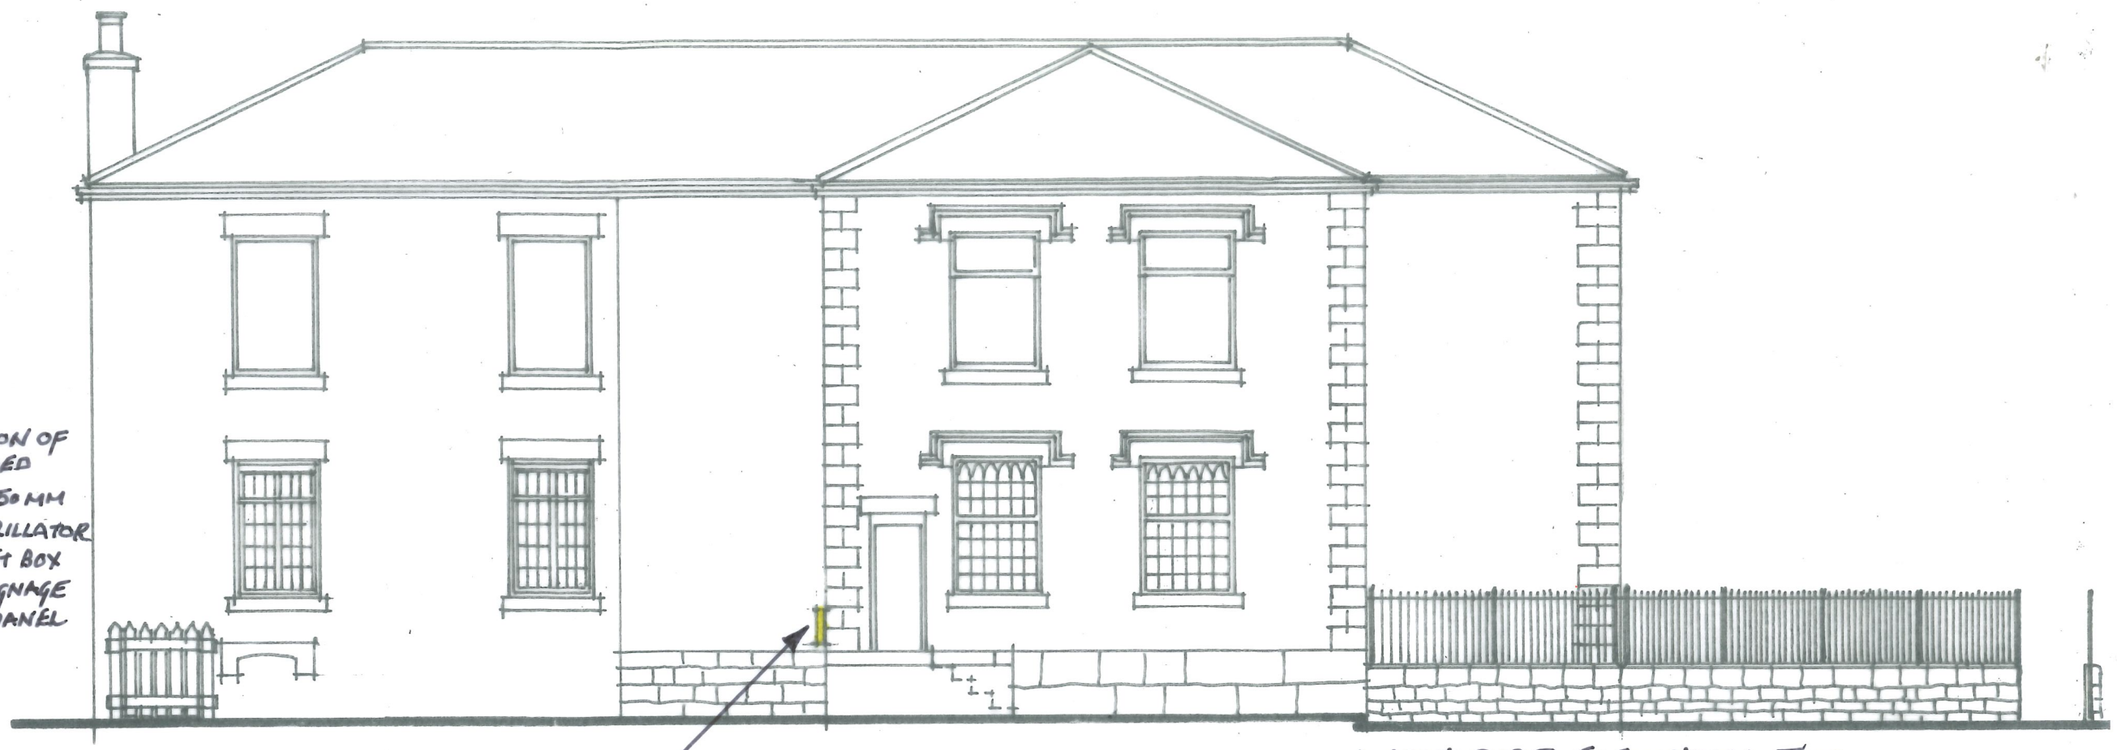

LOCATION OF PROPOSED 450x450 MM DEFIBRILLATOR CABINET BOX AND SIGNAGE PANEL

WEST SIDE ELEVATION TWO

THE MAUDE INSTITUTE BUILDING

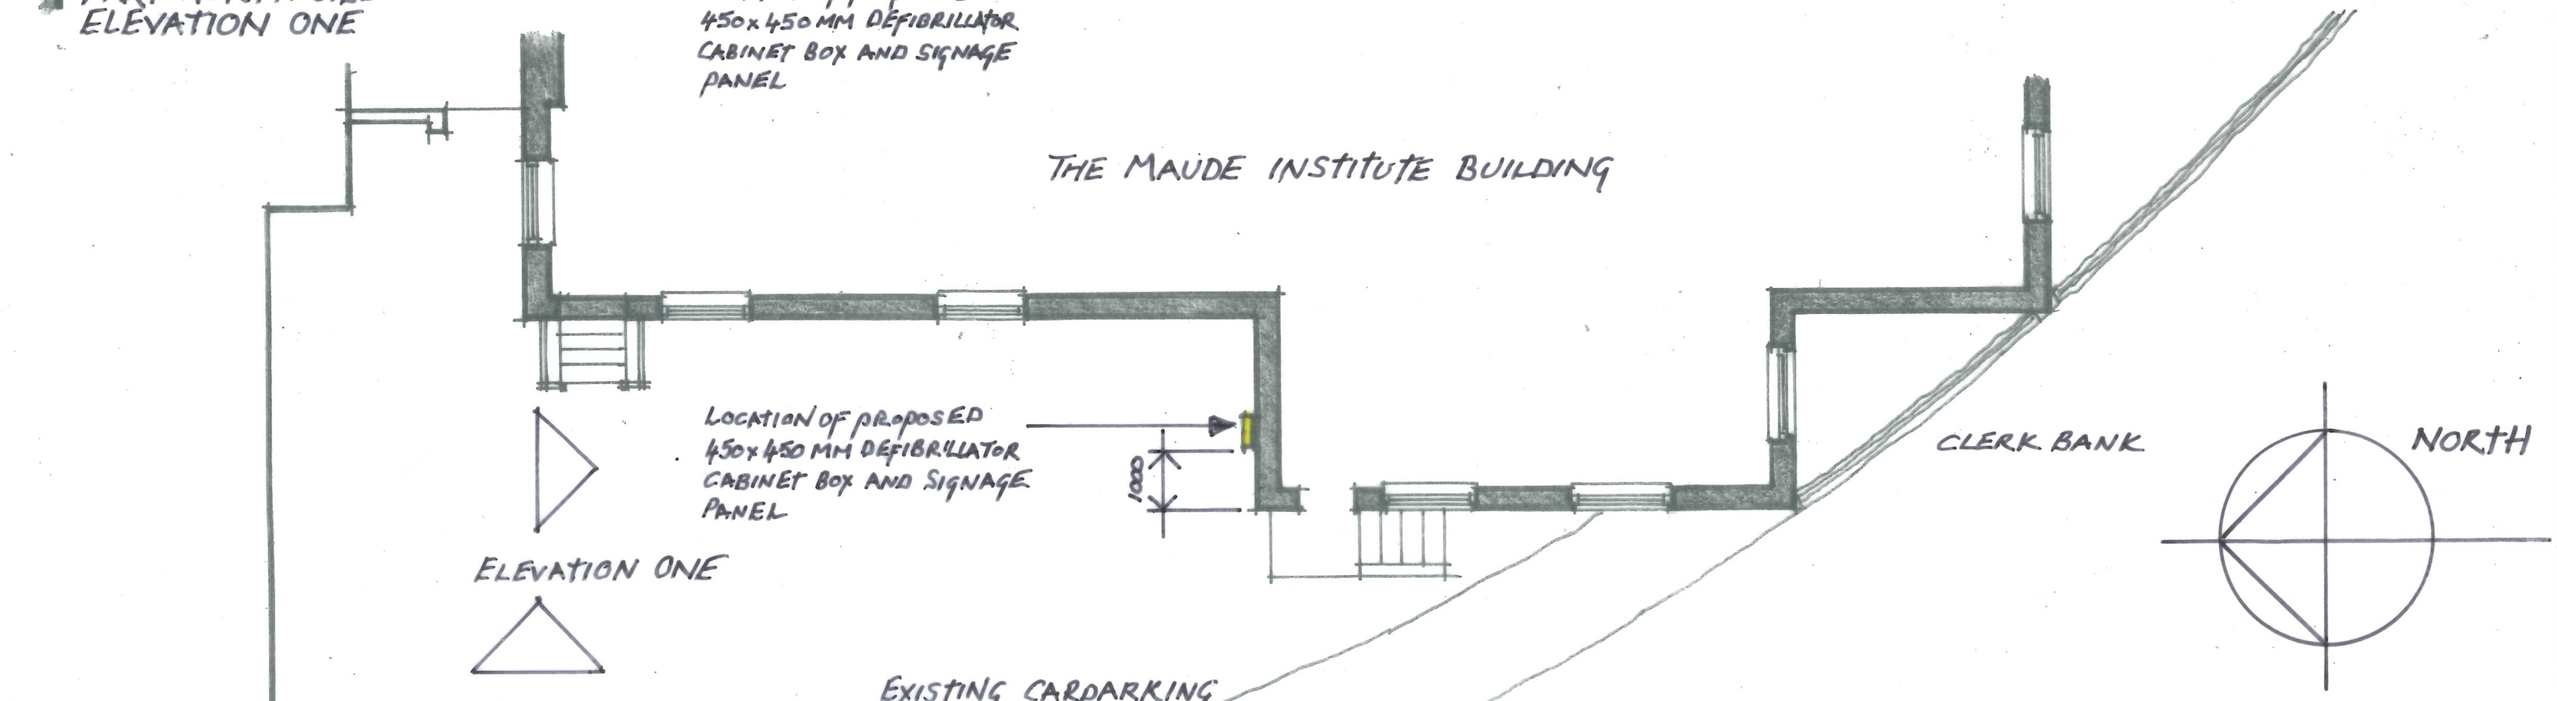

ELEVATION ONE

ELEVATION TWO

SCALE 1:100

0 1M 5M 10M

PROPOSED INSTALLATION OF DEFIBRILLATOR CABINET BOX AND SIGNAGE PANEL

OUTLINE PLAN OF BUILDING AND ELEVATIONS

DRAWING Nº PCR/AL02 • SCALE 1:100 • NOV 2022