N

KEY:
SITE BOUNDARY

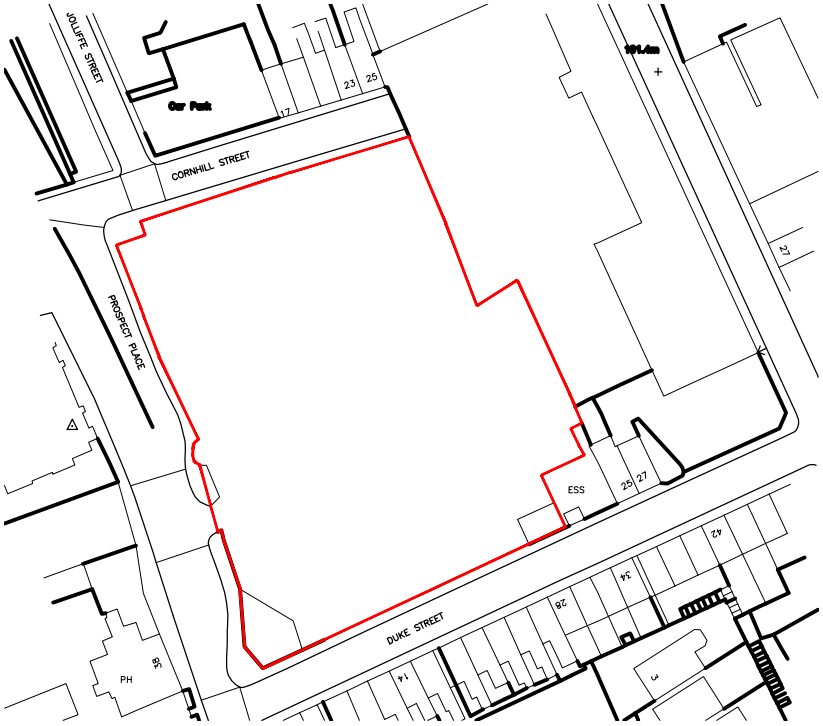

REVISIONS

This design is copyright ©

Housing 21
CONSTRUCTING GROWTH

PROPOSED RESIDENTIAL DEVELOPMENT

COMPTON MILL, LEEK

EXISTING SITE LOCATION PLAN

Drawn: AH	Scale: 1:1250@A4
Date: JUNE 21	Checked: MH

brewsterbye architects
5 NORTH HILL ROAD
HEADINGLEY
LEEDS
LS6 2EN
telephone
0113 2754000
facsimile
0113 2844250
e.mail
info@brewsterbye.co.uk

Dwg No: 526/29(02)001 #