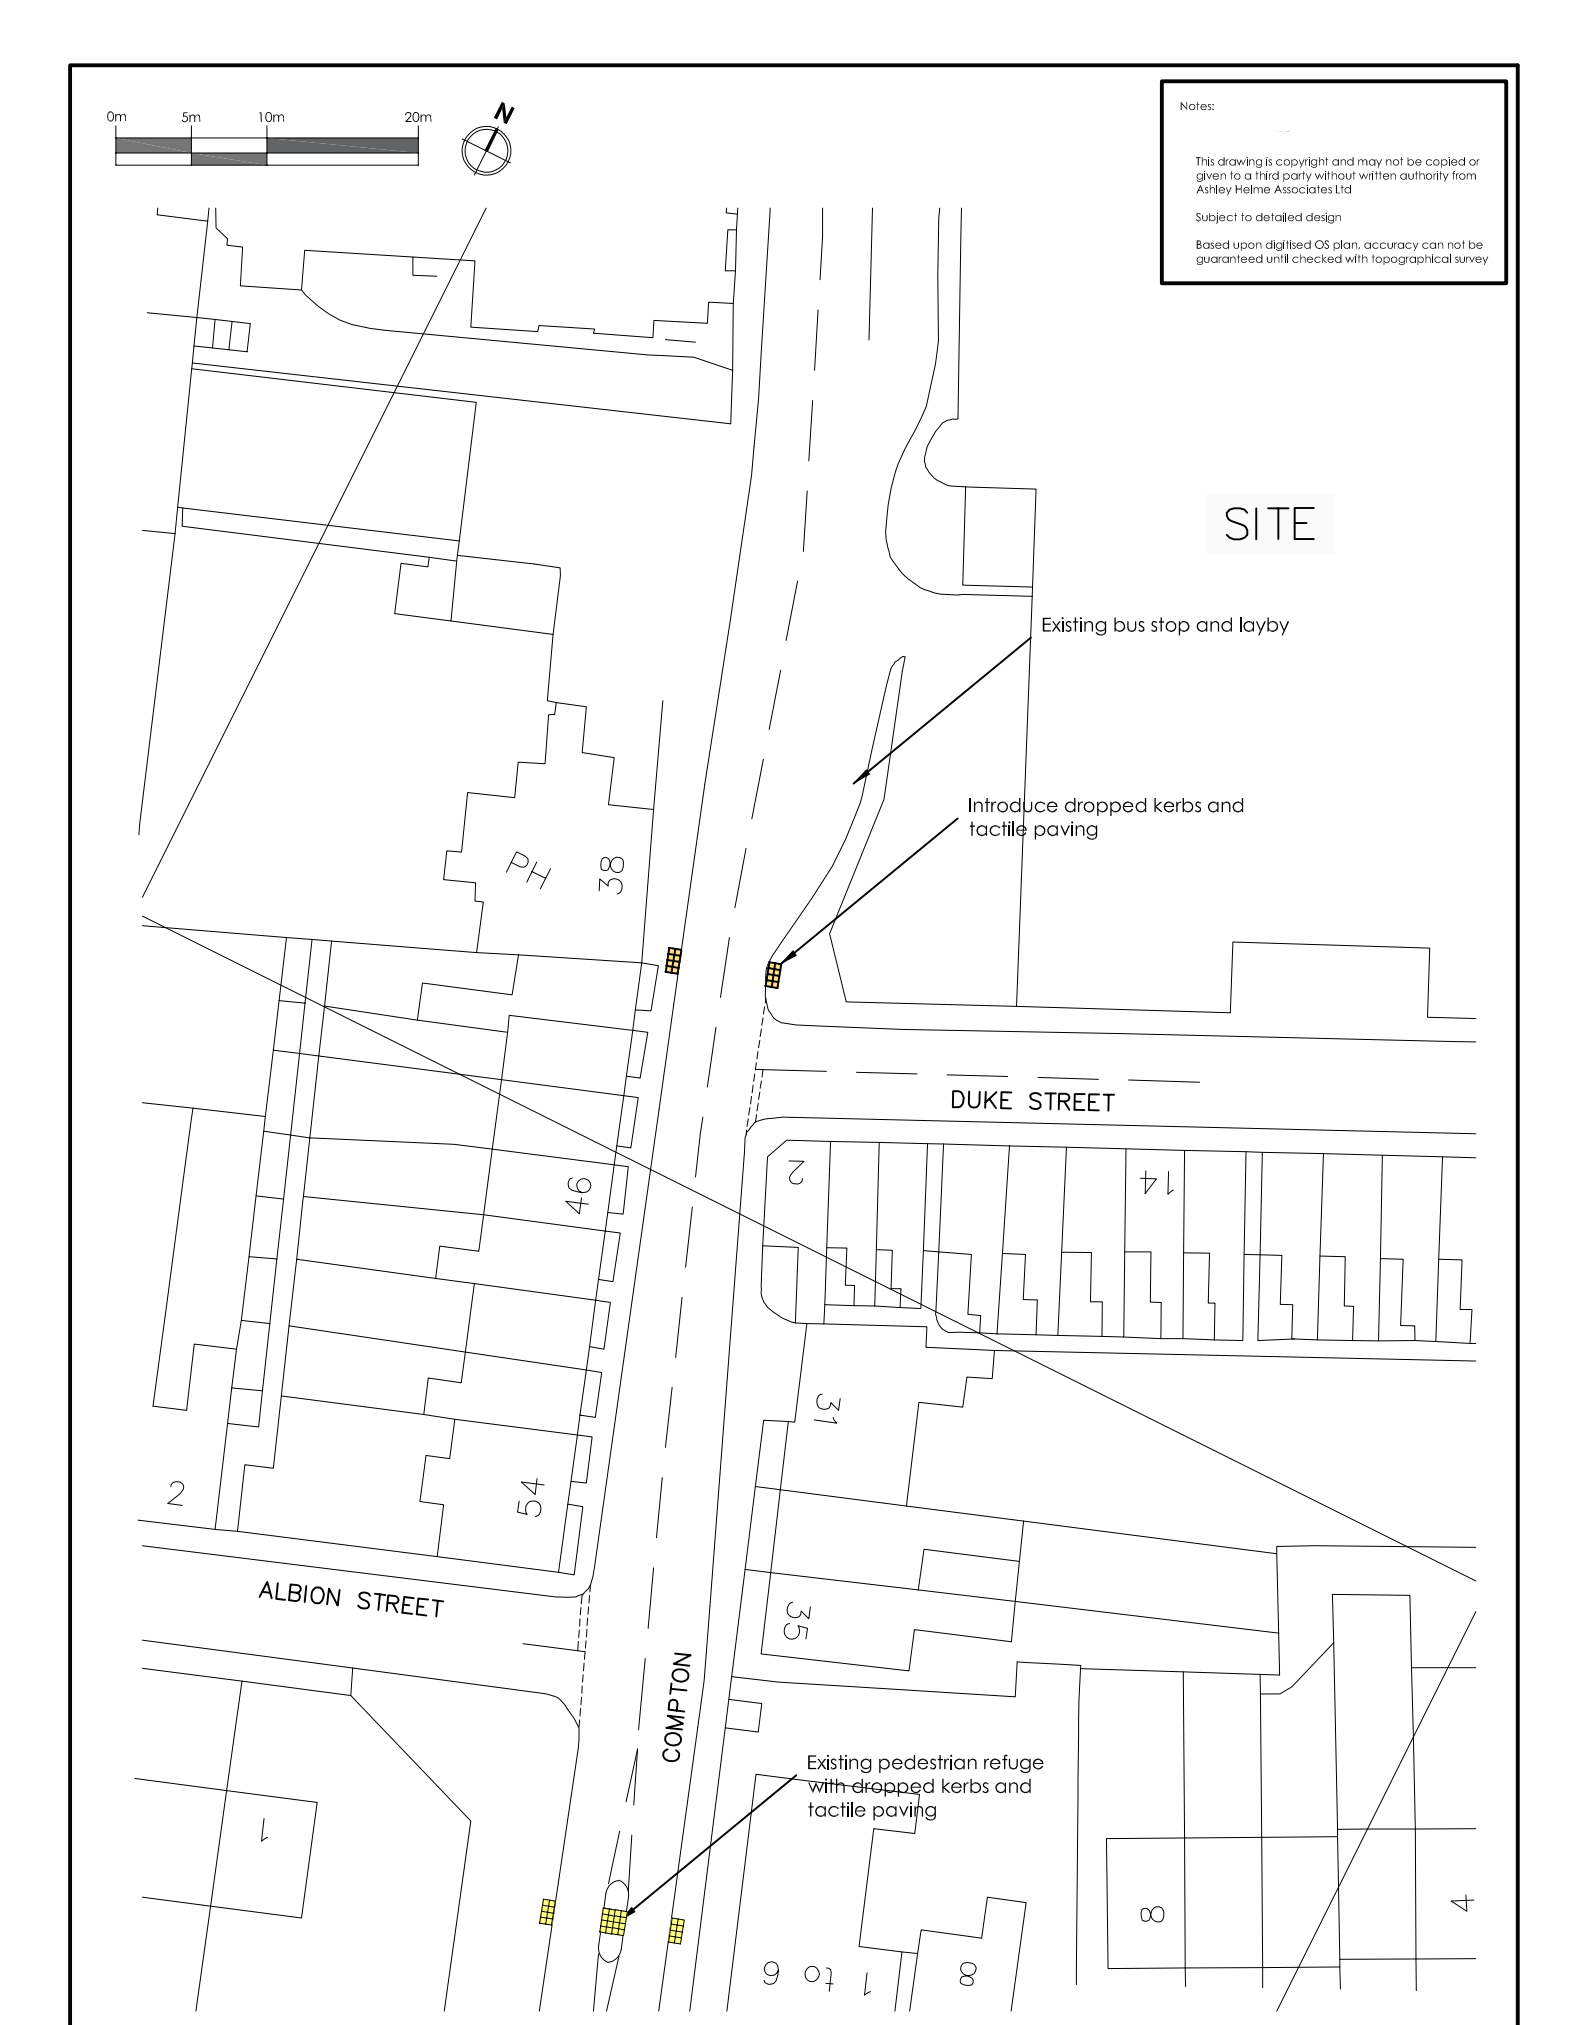

Based upon/reproduced from the Ordnance Survey Map with the Permisson of The Controller of Her Majesty's Stationary Office.
© Crown Copyright Ashley Helme Associates Ltd, 76 Washway Road, Sale, Manchester, M33 7RE. Licence No AL100015126

Project	Client	Drawing No	Rev
COMPTON MILL, LEEK	CONSTRUCTING GROWTH AND HOUSING 21	1220/04	
Title		**Date**	**Scale**
PROPOSED PEDESTRIAN CROSSING IMPROVEMENT		OCT 2021	1:500@A4

ASHLEY HELME ASSOCIATES