
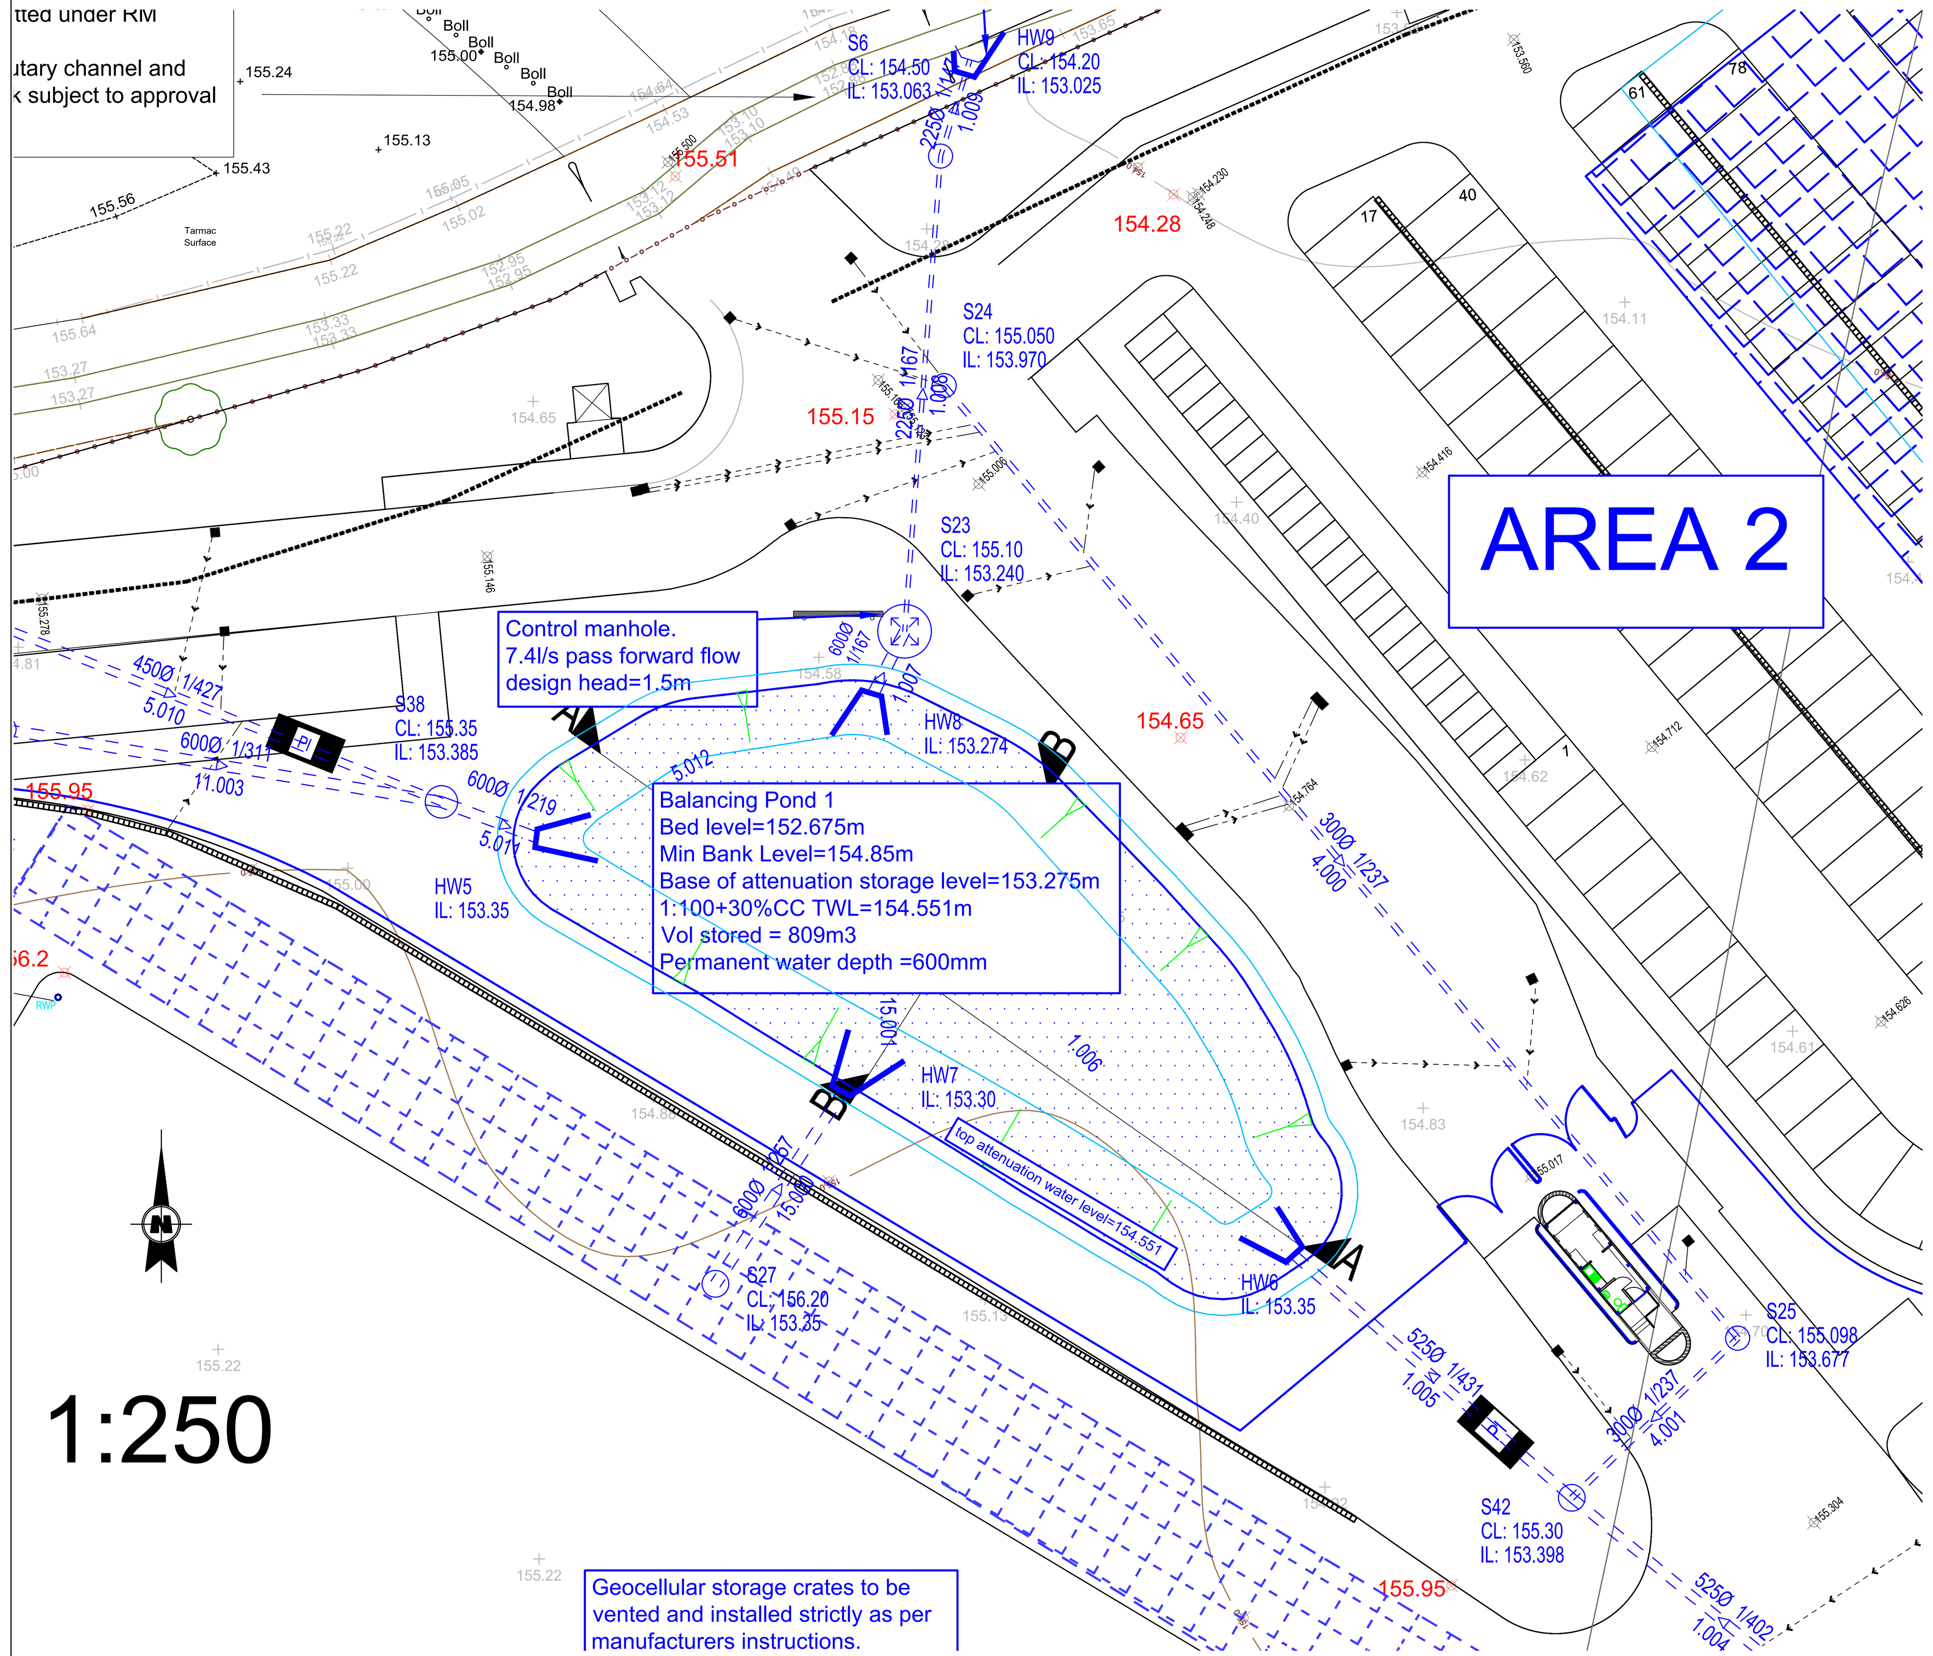


1:250

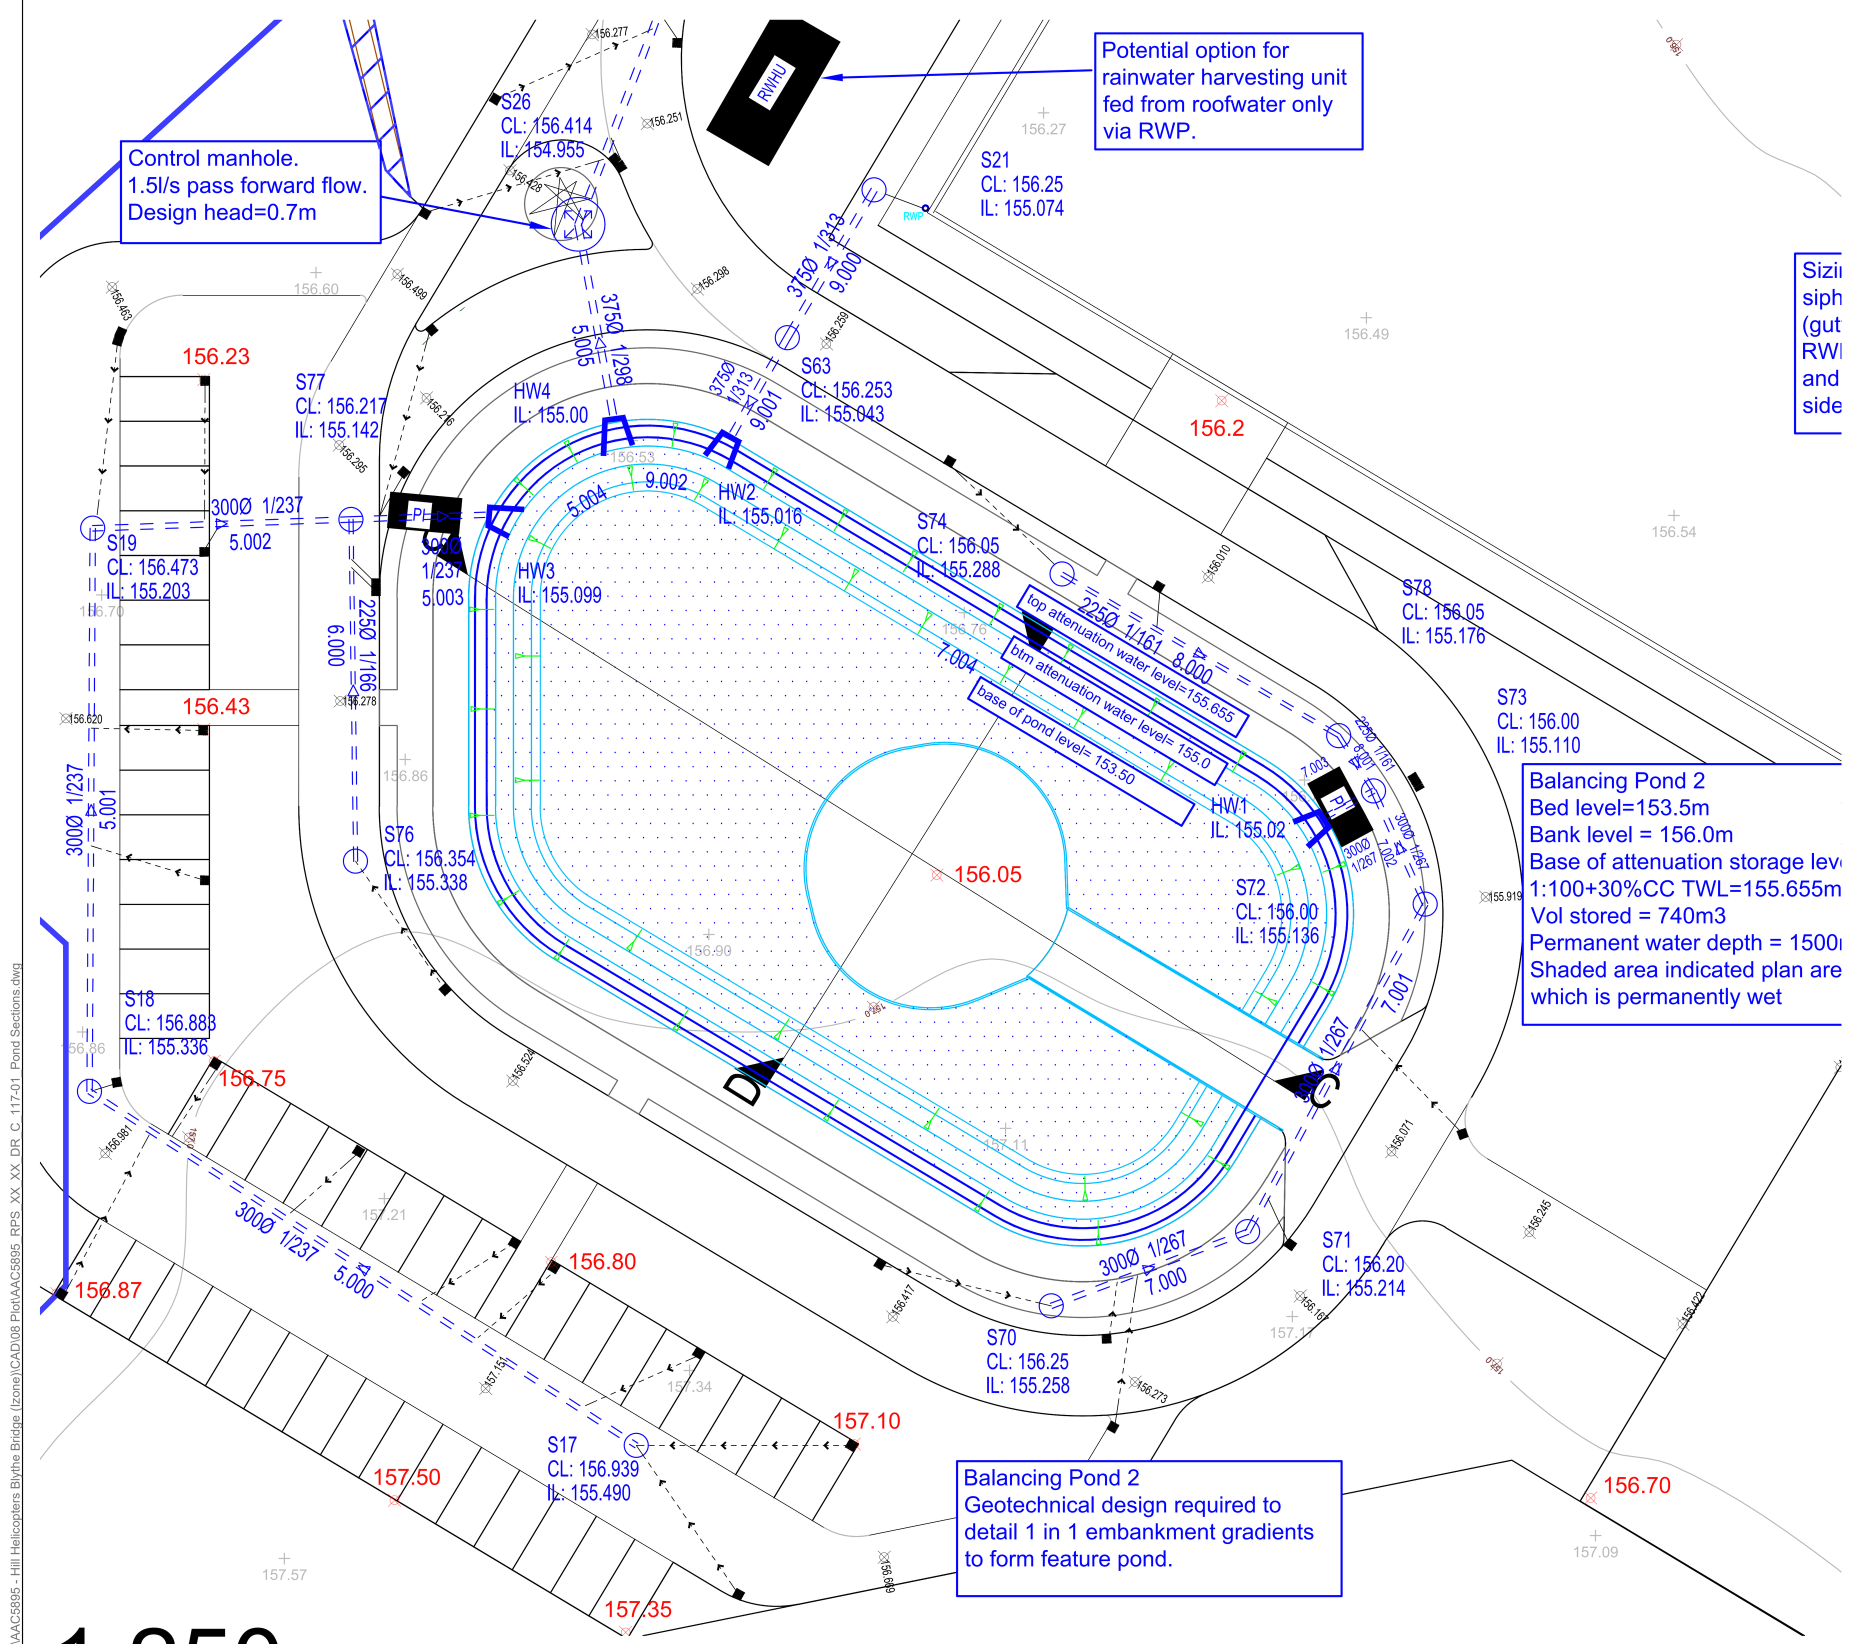


1:250

Key

- Existing Level
- Bed Level
- TWL
- Helicopter Pad
- Permanent Water Level
- Final Surface
- Road Centreline

A-A

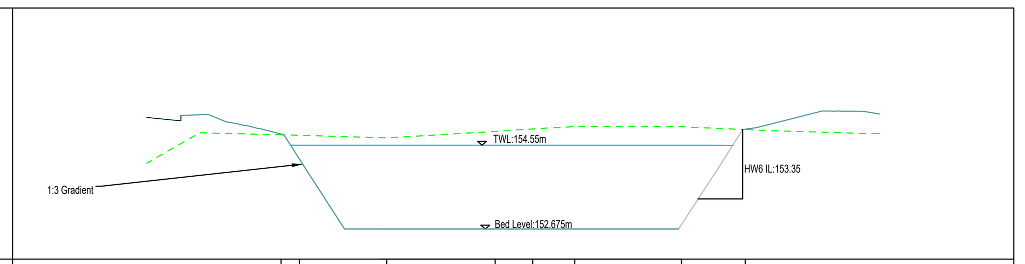


Datum: 152.000M AOD

EXISTING CHAINAGE (m)	0.000, 2.065, 11.822, 23.949, 28.142, 32.840, 44.762, 51.903
EXISTING LEVELS (m)	154.784, 154.774, 154.715, 154.862, 154.915, 154.970, 154.964, 154.901
Proposed Levels (m)	154.782, 154.268, 153.275, 153.275, 153.881, 154.904
Final Surface (m)	154.801, 154.452, 153.904, 154.198, 154.977

1:500H, 1:100V

B-B

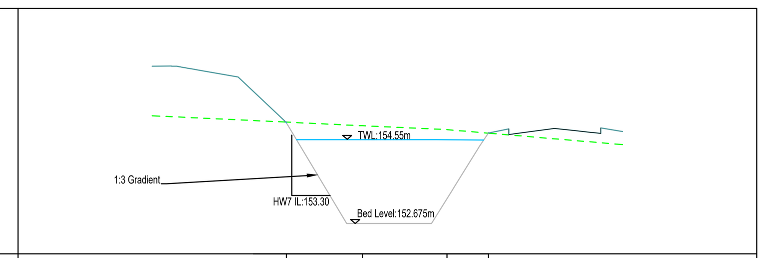


Datum: 152.000M AOD

EXISTING CHAINAGE (m)	0.000, 8.536, 17.972, 22.617
EXISTING LEVELS (m)	154.943, 154.861, 154.775, 154.695
Proposed Levels (m)	154.927, 153.275, 153.275, 153.275, 153.275, 153.275, 154.097, 154.697
Final Surface (m)	154.939, 154.090, 154.700

1:500H, 1:100V

C-C

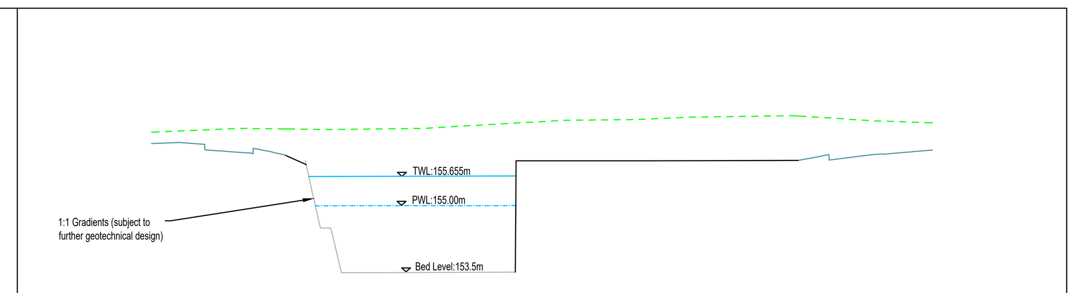


Datum: 153.000M AOD

EXISTING CHAINAGE (m)	0.000, 5.155, 15.558, 25.208, 31.145, 38.950, 45.458, 56.754, 57.242
EXISTING LEVELS (m)	156.712, 156.700, 156.727, 156.839, 156.905, 156.921, 156.977, 157.009, 157.003
Proposed Levels(m)	156.000, 154.500, 154.500, 153.500, 153.500, 156.000, 156.000, 156.000, 156.000, 156.000, 156.000, 156.000, 156.000, 156.000, 156.000, 156.000, 156.000, 156.000, 156.000, 156.000, 156.008
Final Surface (m)	156.120, 156.038

1:500H, 1:100V

D-D

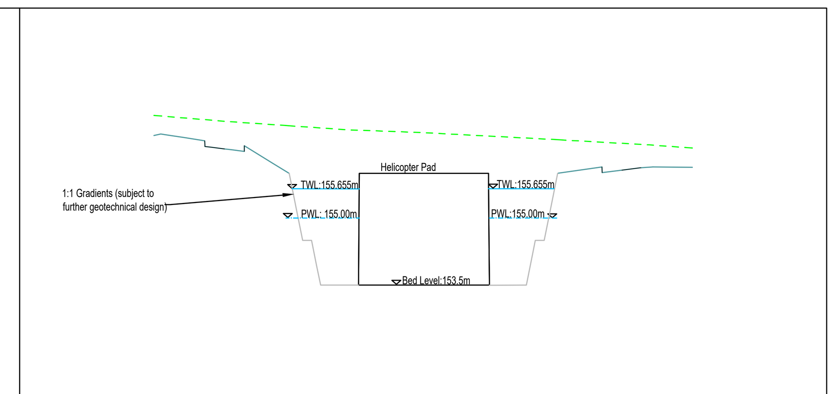

Datum: 151.000M AOD

EXISTING CHAINAGE (m)	0.000, 6.640, 14.888, 28.896, 30.161
EXISTING LEVELS (m)	157.065, 156.973, 156.912, 156.764, 156.750
Final Surface (m)	156.014
Proposed levels (m)	156.000, 154.500, 154.500, 153.50, 153.500, 156.000, 156.000, 156.000, 156.000, 156.000, 153.500, 153.50, 154.500, 154.500, 156.000

1:500H, 1:100V

© 2019 RPS Group

Notes
1. This drawing has been prepared in accordance with the scope of RPS's appointment with its client and is subject to the terms and conditions of that appointment. RPS accepts no liability for any use of this document other than by its client and only for the purposes for which it was prepared and provided.
2. If received electronically it is the recipients responsibility to print to correct scale. Only written dimensions should be used.
3. This drawing should be read in conjunction with all other relevant drawings and specifications.

For guidance only.

Rev	Description	By	Ckd	Date
P02	Pond sections and designs adjusted to suit layout changes. Do not scale note removed	LM	SAS	24:11:22
P01	First Issue	GD	SAS	06:10:22

RPS — MAKING COMPLEX EASY
321 Bradford Street, Birmingham,
West Midlands B5 6ET
T: +44 121 622 8520 E: rpswlv@rpsgroup.com

Client: Hill Helicopters

Project: SITE DEVELOPMENT BLYTHE BUSINESS PARK, CRESSWEL

Title: Pond Sections

Status	Scale @ A0	Date Created
Preliminary	as shown	06.10.2022
Task Team Manager	Information Author	Task Information Manager
SS	GD	SAS

Document Number: AAC5895-RPS-xx-xx-DR-C-117-01
Project Code - Originator - Zone - Level - Type - Role - Drawing Number

RPS Project Number	Suitability	Revision
AAC5895	S4	P02

rpsgroup.com

R:\Engineering\AAC5895 - Hill Helicopters Blythe Bridge (Izone)\CAD\08 Plot\AAC5895_RPS_XX_XX_DR_C_117-01_Pond Sections.dwg