


35 St Edward Street

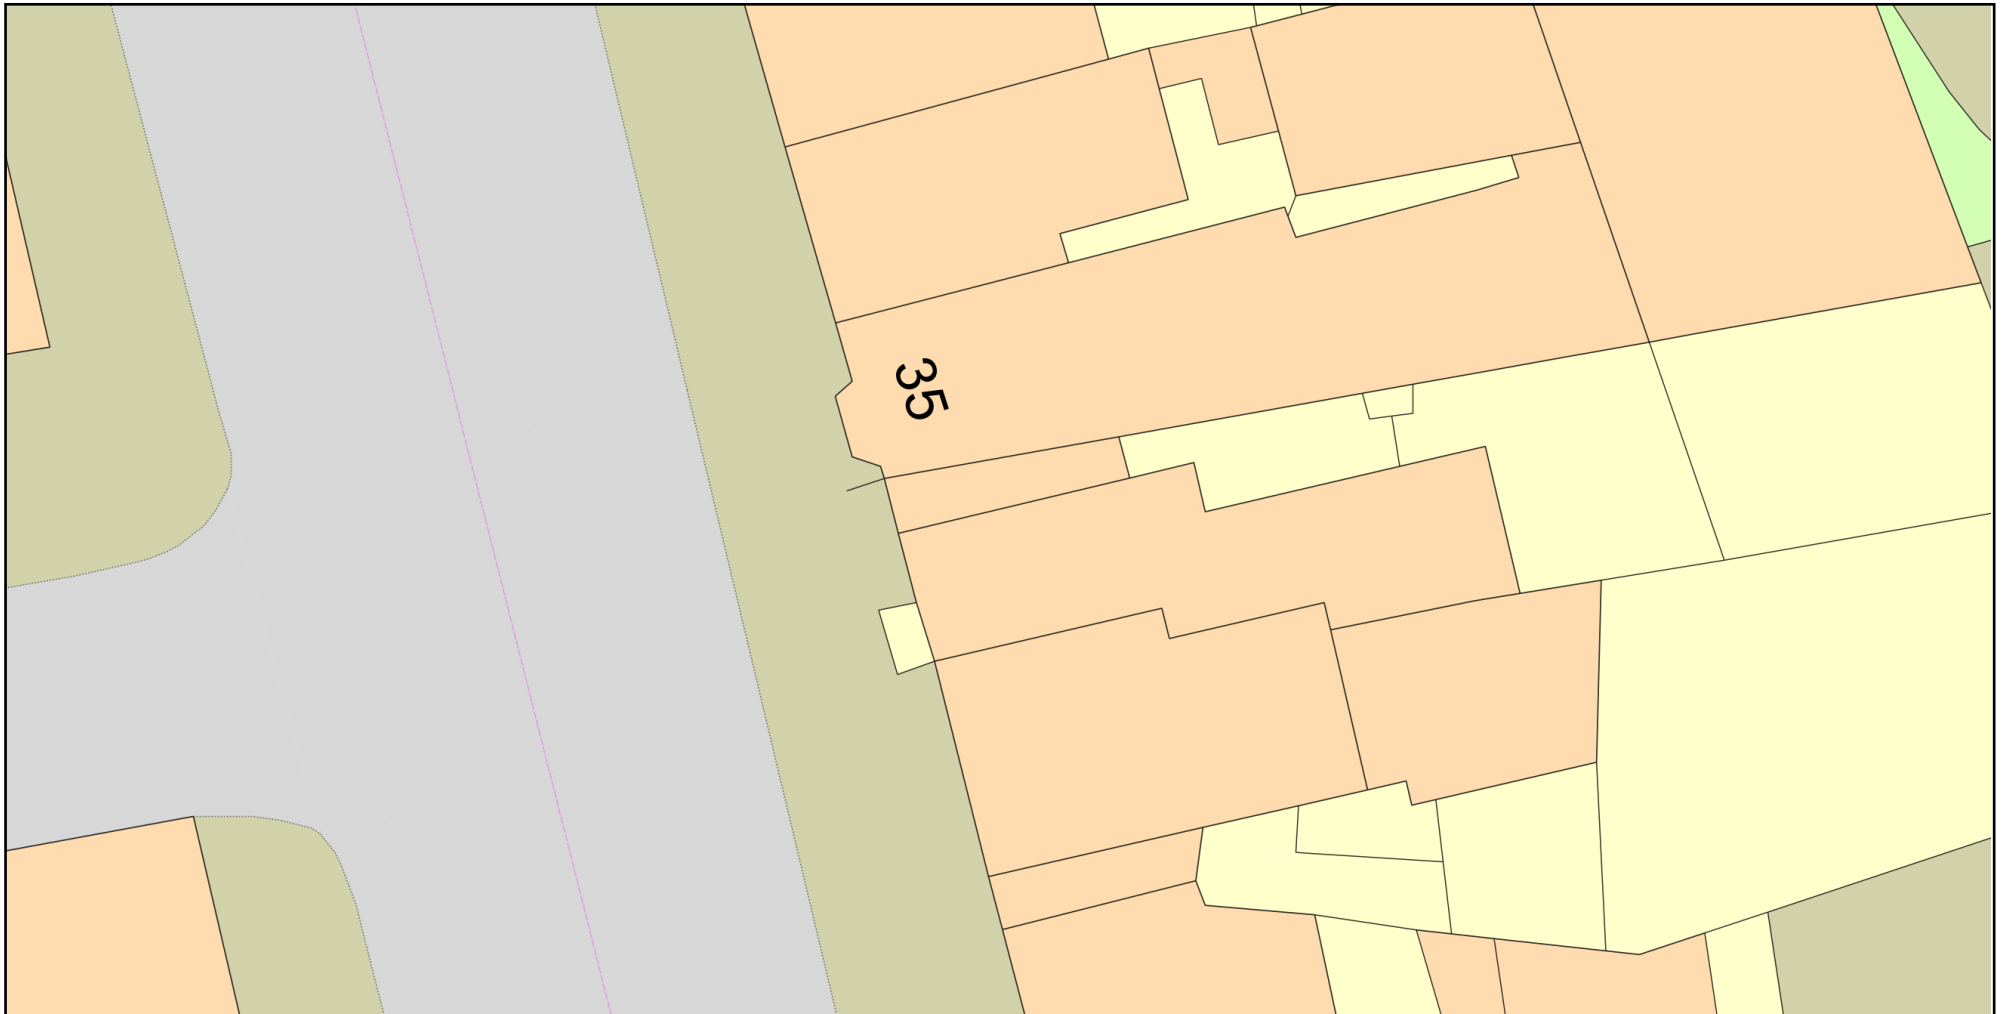

0 10
Metres



Plan Produced for: Victoria Moss

Date Produced: 01 Nov 2022

Plan Reference Number: TQRQM22305102909391

Scale: 1:200 @ A4

© Crown copyright and database rights 2021 OS 100042766