


Southview Stables

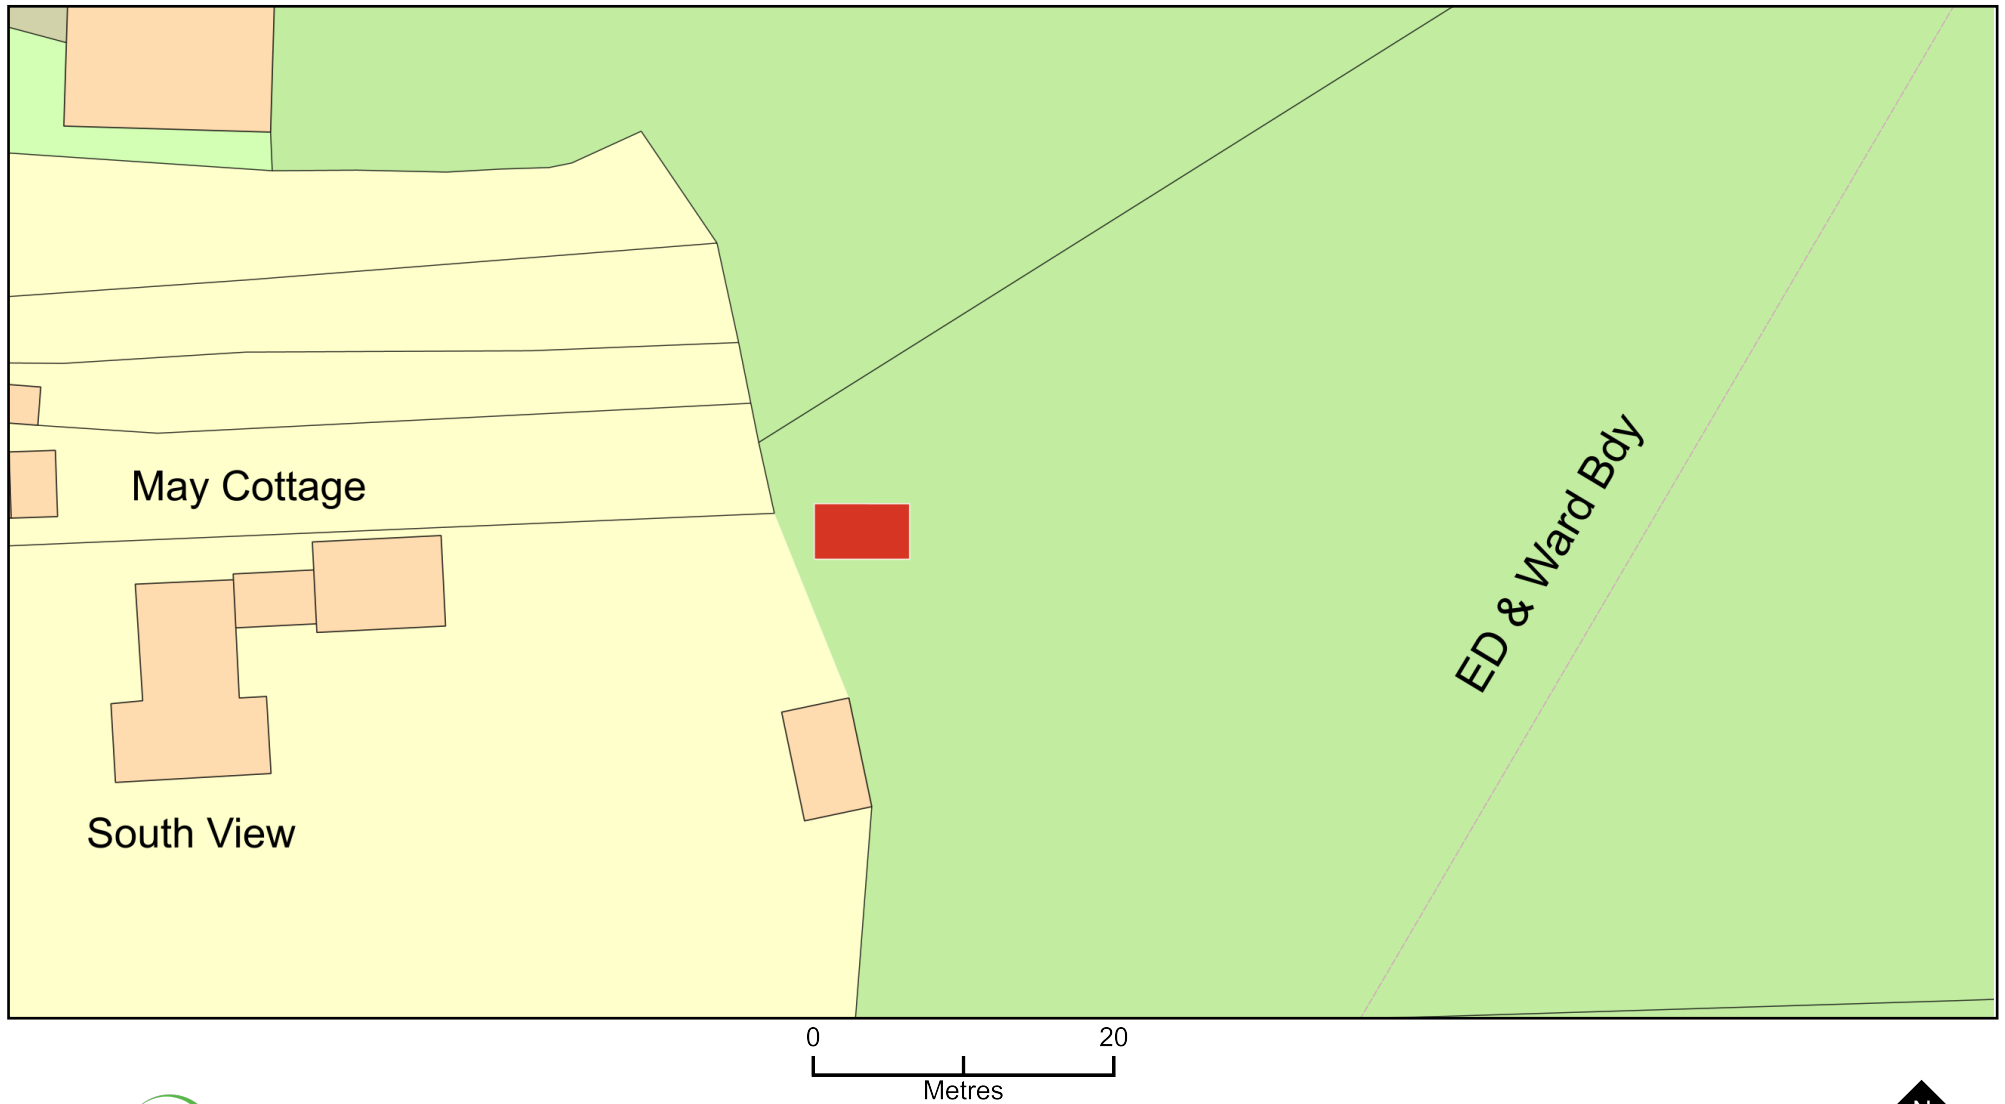

Plan Produced for: Staffordshire Council

Date Produced: 20 Aug 2022

Plan Reference Number: TQRQM22232175429043

Scale: 1:500 @ A4

© Crown copyright and database rights 2021 OS 100042766