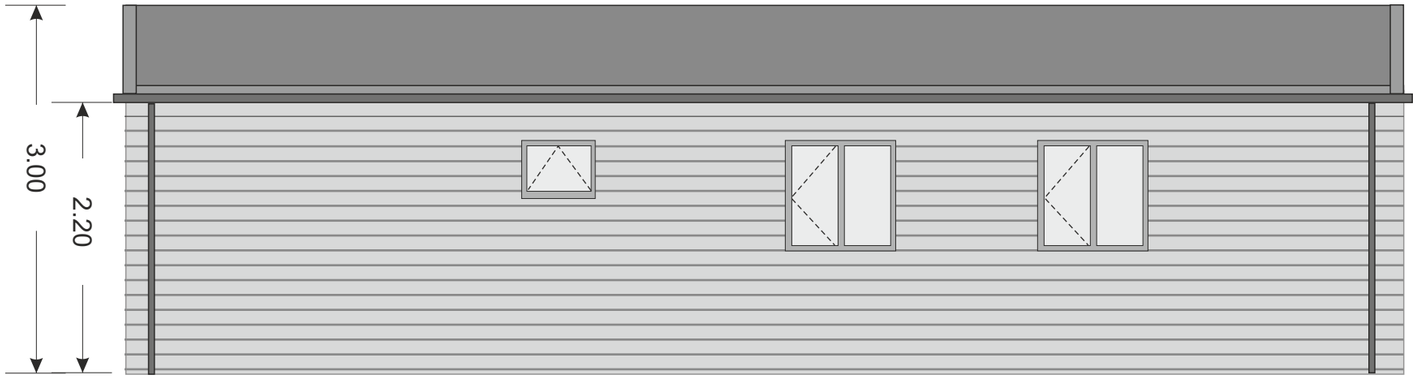

Rear elevation

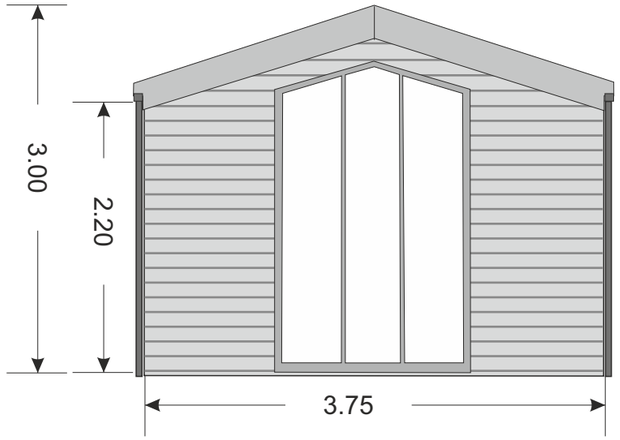

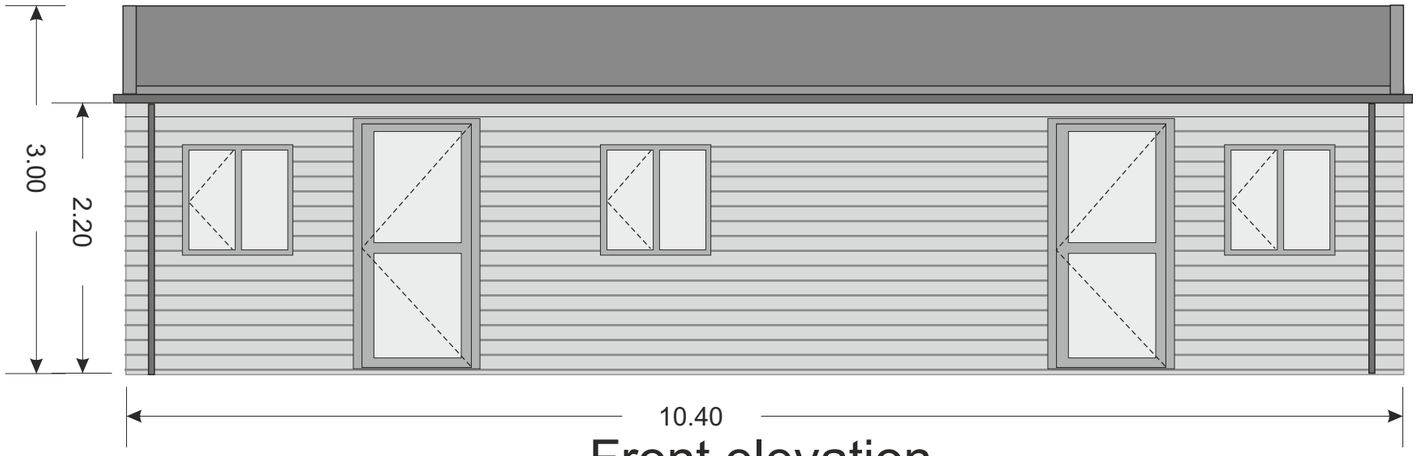

Front elevation

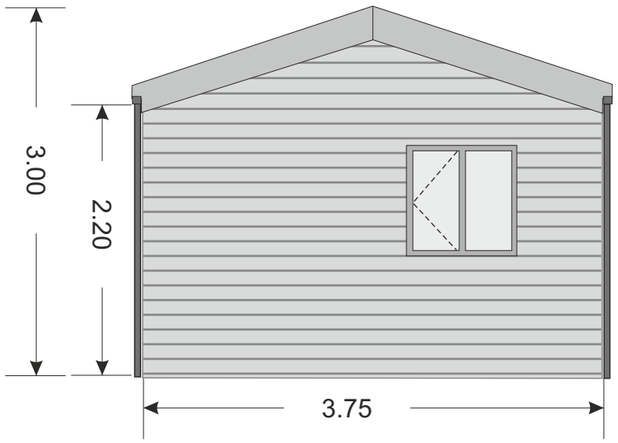

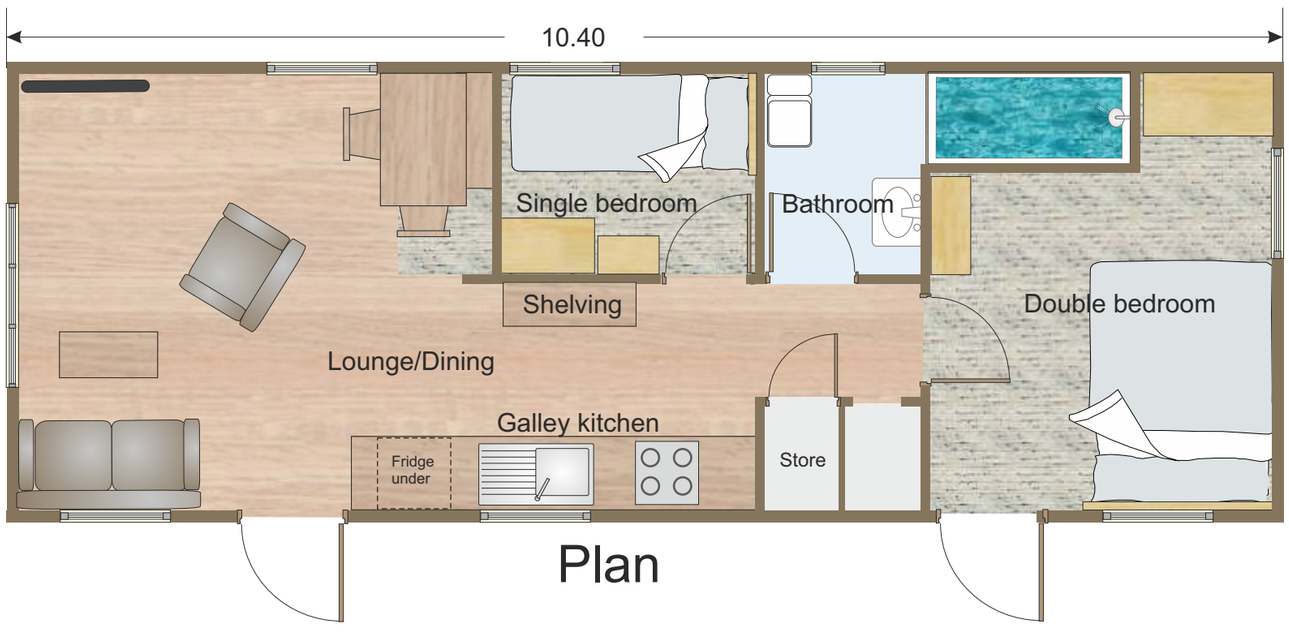

Plan

Scale 1:50 @ A3

0 1 2 3m

Project	Green Man, Bottomhouse Leek
Title	© Pinelog Ltd Warden caravan plan/elevations A3
Client	Peak Venues
scale	1:50 @ A3
date	Dec 2022
drawn	PCD
job no.	Peak 01
drg. no.	
rev	

		Signed and Dated Approved
Preliminary		
Planning	client	
BuildControl	internal	
Construction	contracts	
As Built	internal	

pinelog
building for leisure naturally

Pinelog Limited
Riverside Business Park, Bakewell
Derbyshire DE45 1GS
Tel: (01629) 814481
Fax: (01629) 814634
www.pinelog.co.uk