


Glazed entrance doors to be marked correctly with glass manifestation to make sure the clear glass is evident to visually impaired people. Circular white or frosted dots, minimum 50mmØ manifestation must be located between 850mm to 1000mm and 1400mm to 1600mm from the floor contrasting visually with the background seen through the glass (both from inside and outside) In all lighting conditions. Large panels in etched or printed film with cut out clear spaces can also satisfy these regulations.

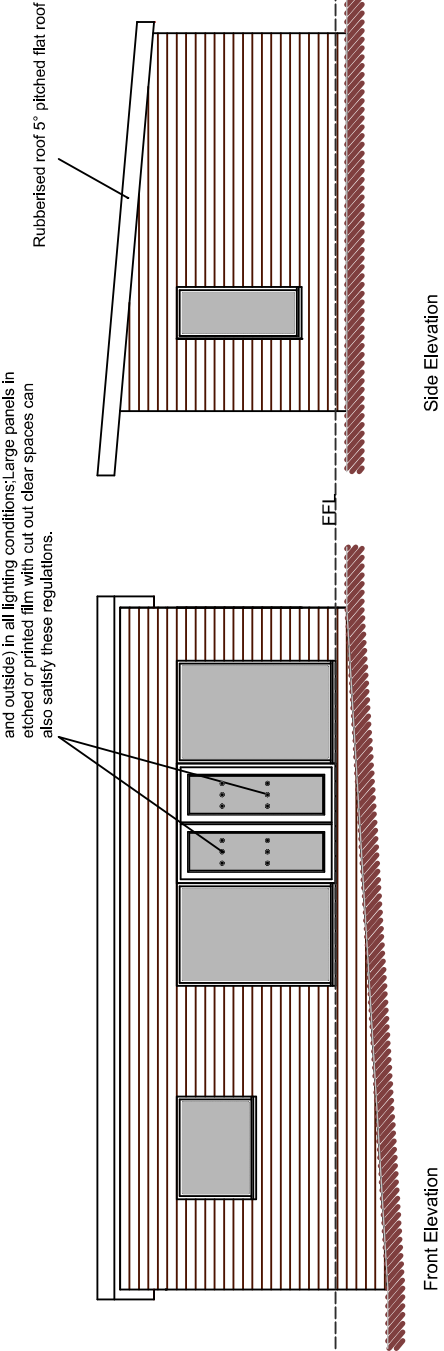

DBD Architectural Consultancy Ltd ©2022

1. Copyright is vested with DBD Architectural Consultancy Ltd.
2. All dimensions to be checked on site before proceeding.
3. Contractor to check/adjust dimensions of new work to suit existing conditions. Do not assume existing structure or details are plumb, square or level.
4. Contractor must notify the architect of any discrepancies before proceeding.
5. All drawings to be read in conjunction with all other consultants drawings and specs.

Rev	Date	Description
B	13.12.22	Minor amendments
A	02.11.22	Amendments following clients comments



DBD Architectural Consultancy Ltd

50 Broad Street, Leek,
Staffordshire, ST13 5NS
01538 383118
mail@dbdconsultants.co.uk
www.dbdconsultants.co.uk

Rushton CE First School
Sugar Street
Rushton Spencer
SK11 0SG
Client

Proposed Classroom
Project

Plans as Proposed

Drawn: Planning	Drawn: AS	Date: 28.10.22	Scale: 1:100
Drawing Number: PL02B			

